F.A.U. RTE.	SECTION	COUNTY	TOTAL SHEETS	SHEET NO.
6108	(70X)N & TS-1	LA SALLE	460	278
STA. 41+00		TO STA. 58+00		
FED. ROAD DIST. NO.	ILLINOIS	FED. AID PROJECT		

CONTRACT NO. 86603

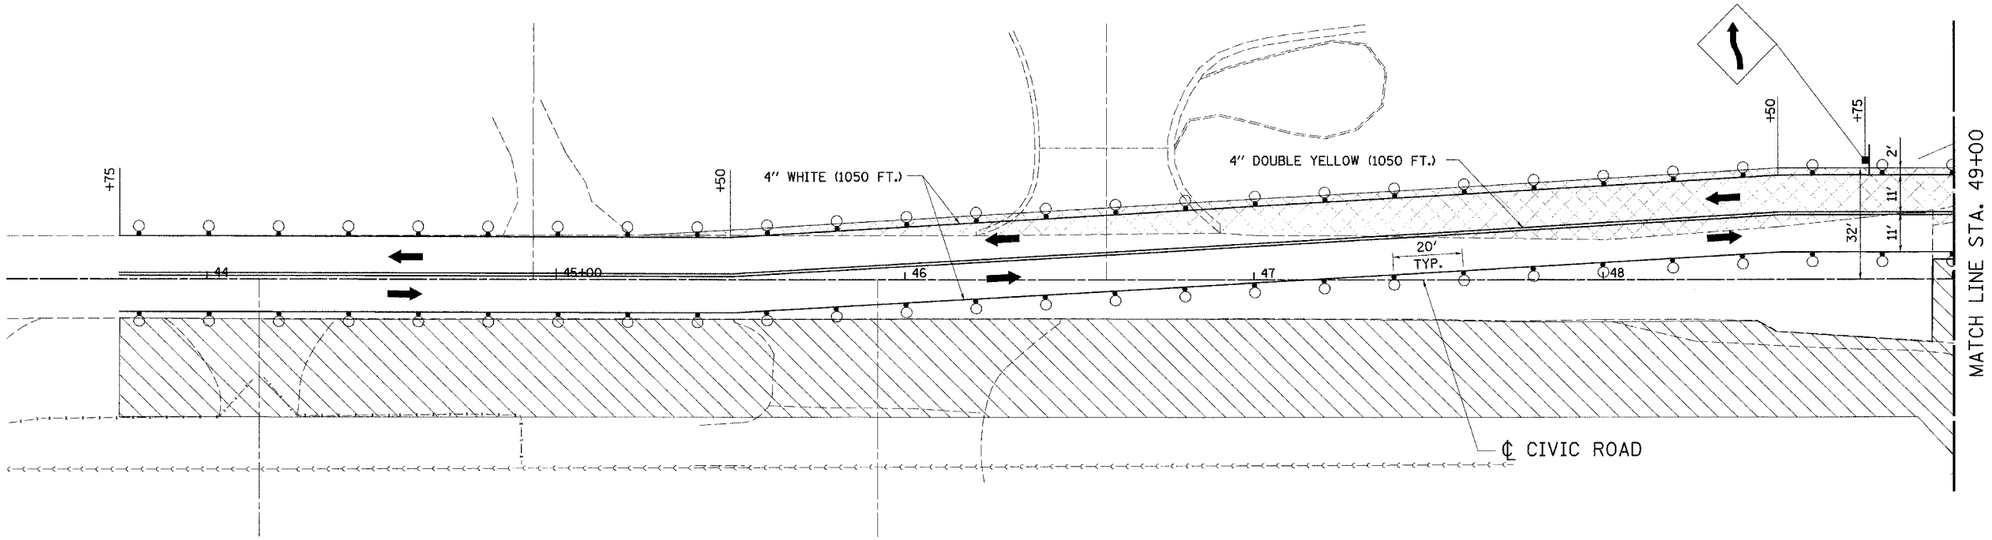

STAGE 2

N

0 20 40

SCALE IN FEET

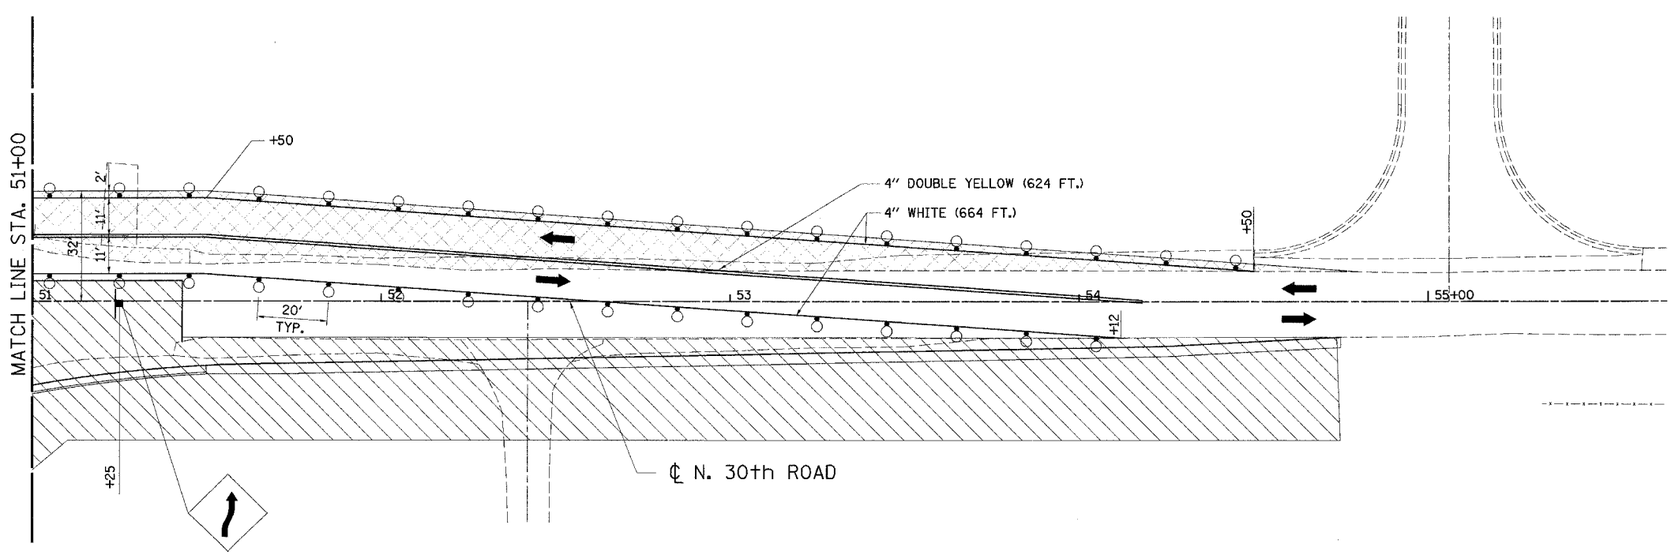

STAGE 2

N

0 20 40

SCALE IN FEET

LEGEND

- DIRECTION OF TRAFFIC
- TYPE C BIDIRECTIONAL REFLECTOR
- TYPE III BARRICADE W/ FLASHING LIGHTS
- TYPE III BARRICADE
- DRUM OR BARRICADE WITH STEADY BURNING LIGHT
- WORK ZONE
- DRUM OR BARRICADE
- TEMPORARY WIDENING

REVISIONS	
NAME	DATE

ILLINOIS DEPARTMENT OF TRANSPORTATION

STAGE 2 TRAFFIC CONTROL & CONSTRUCTION

STA. 41+00 TO STA. 49+00

FAU 6108 (IL RTE. 351)
SECTION (70X)N & TS-1
LA SALLE COUNTY

SCALE: VERT. HORIZ.

DATE 05/07/03

DRAWN BY: MABUS
DESIGNED BY: KUNTZMAN
CHECKED BY: COLBROOK

GREENE & BRADFORD, INC.
OF SPRINGFIELD
CONSULTING ENGINEERS
SPECIALIZING IN RAIL WORK
PROFESSIONAL DESIGN FIRM: REG. NO. 184-000579
CIVIL/TRANSPORTATION, STRUCTURAL, ENVIRONMENTAL CORPORATION
(217) 753-5840, (217) 753-5027 (FX), E-MAIL: " GAFIELD@GBSPRINGFIELD.COM"

COMPUTER FILE NO.
STAGE2-A-3
PROJECT 01194
02/10/04-PAM

DESIGN		
INT.	DATE	REASON

PLOTS & CHECKS		
INT.	DATE	NO. REASON

CHECKS		
INT.	DATE	REASON

FILE NAME = $FILE$
PLOT SCALE = $pltscale$ DRV = $PLOTTER$
PLOT DATE = $DATE$
PLOT TIME = $TIME$
OPERATOR = $USER$

IDOTPL-20 1"=20' 8/07/00