F.A.U. RTE.	SECTION	COUNTY	TOTAL SHEETS	SHEET NO.
6108	(70X)N & TS-1	LA SALLE	460	270
STA. 257+00		TO STA. 261+00		
FED. ROAD DIST. NO.	ILLINOIS	FED. AID PROJECT		

CONTRACT NO. 86603

DESIGN		
INT.	DATE	REASON

PLOTS & CHECKS			
INT.	DATE	NO.	REASON

CHECKS		
INT.	DATE	REASON

FILE NAME = $FILE$
PLOT SCALE = $DITSCALE$ DRV = $PLOTTER$
PLOT DATE = $DATE$
PLOT TIME = $TIME$
OPERATOR = $USER$

STAGE 3 TRAFFIC CONTROL AND CONSTRUCTION SEQUENCE STA. 252+00 TO STA. 271+00

1. CONTRACTOR SHALL PLACE ALL ADVANCED WARNING SIGNAGE PRIOR TO BEGINNING ANY CONSTRUCTION. (SEE ADVANCE SIGNING DETAILS)
2. TRAFFIC WILL BE SHIFTED TO THE PAVEMENT CONSTRUCTED DURING STAGE 1 ON IL ROUTE 351 AND THE WIDENING ON CIVIC ROAD AND N. 30th ROAD.
3. PLACE ALL TEMPORARY PAVEMENT MARKING AS SHOWN ON THE PLANS.
4. CONTRACTOR SHALL PROVIDE AND MAINTAIN TEMPORARY ENTRANCES WHERE REQUIRED DURING CONSTRUCTION.
5. REMOVE EXISTING PAVEMENT AND THE TEMPORARY WIDENING ALONG THE EAST SIDE OF IL RTE. 351 AND CONSTRUCT NEW PAVEMENT CURB AND GUTTER AND ENTRANCES, ETC. AS SHOWN. DO NOT CONSTRUCT CURB AND GUTTER AND SHOULDER IN THE NE AND NW QUADRANTS.
6. TEMPORARY WIDENING IN THE NE AND NW QUADRANTS WILL BE MODIFIED TO MEET PROPOSED PCC PAVEMENT CONSTRUCTED DURING THIS STAGE.
7. TRAFFIC CONTROL AT THE INTERSECTION WILL REMAIN A 4 - WAY STOP CONDITION UNLESS OTHERWISE DIRECTED BY THE ENGINEER.

0 20 40
SCALE IN FEET

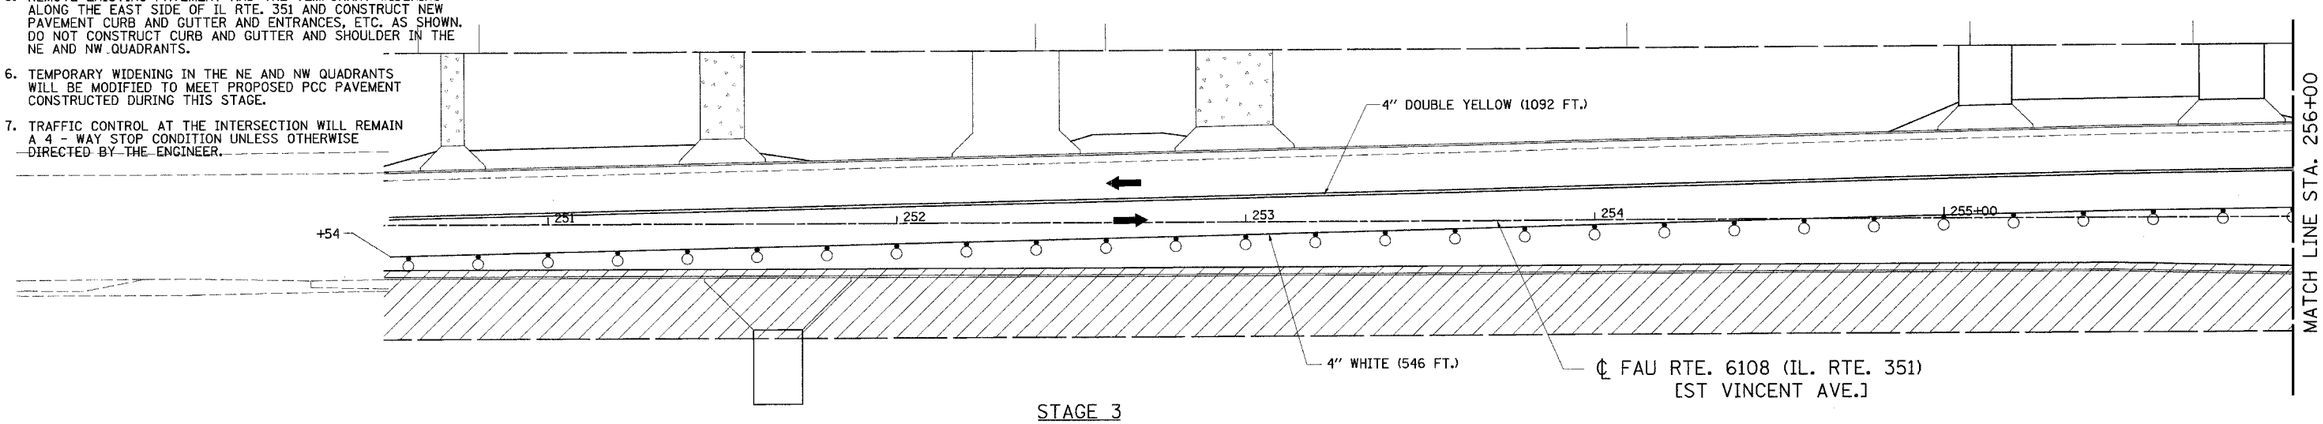

STAGE 3

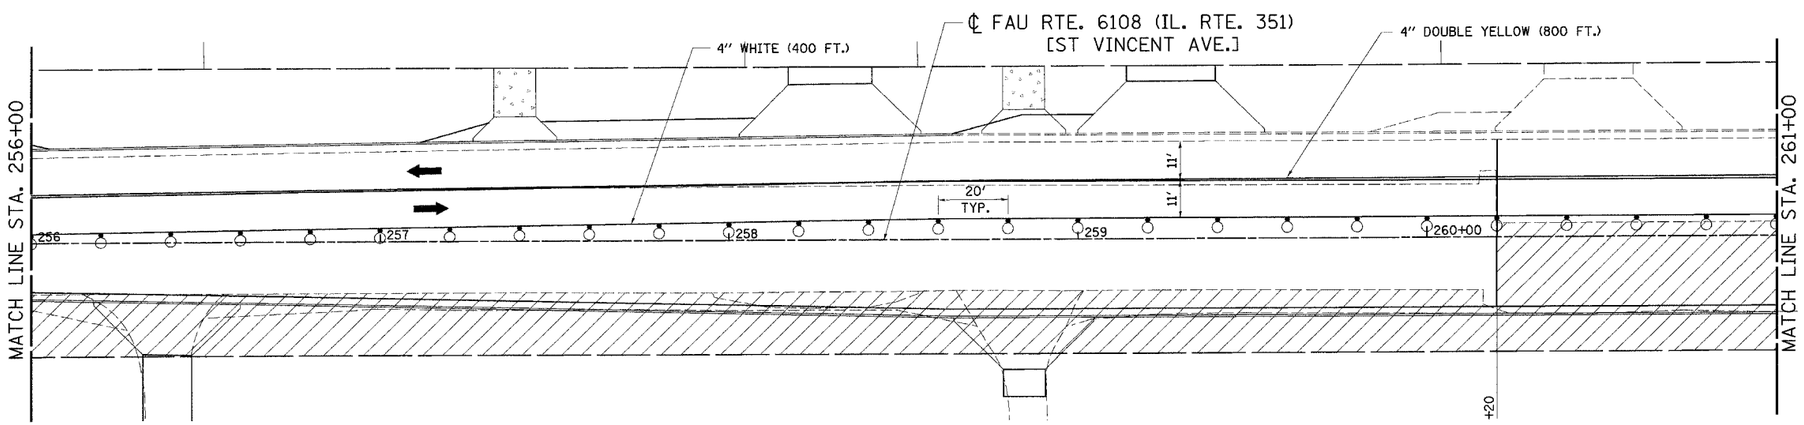

STAGE 3

LEGEND

- DIRECTION OF TRAFFIC
- TYPE C BIDIRECTIONAL REFLECTOR
- TYPE III BARRICADE W/ FLASHING LIGHTS
- TYPE III BARRICADE
- DRUM OR BARRICADE WITH STEADY BURNING LIGHT
- WORK ZONE
- DRUM OR BARRICADE
- TEMPORARY WIDENING

REVISIONS	
NAME	DATE

ILLINOIS DEPARTMENT OF TRANSPORTATION

STAGE 3 TRAFFIC CONTROL & CONSTRUCTION

STA. 257+00 TO STA. 261+00

FAU 6108 (IL RTE. 351)
SECTION (70X)N & TS-1
LA SALLE COUNTY

SCALE: VERT. HORIZ.
DATE 05/07/03

DRAWN BY: Heb
DESIGNED BY: COLBROOK
CHECKED BY: COLBROOK

GREENE & BRADFORD, INC. OF SPRINGFIELD
CONSULTING ENGINEERS
TRAILCREST/FULTON DRIVE
SPRINGFIELD, ILLINOIS 62707
PHONE (217) 793-3800 FAX (217) 793-0029
PROFESSIONAL CONSTRUCTION ENGINEERING CORPORATION
(217) 793-3844, (217) 793-3237 (F), E-MAIL - colbrg@wildwindy.com for.com

COMPUTER FILE NO. STAGE3-A-1
PROJECT 01194_b_n
02/17/04 Heb

IDOTPL-20 1"=20' 8/07/00