| DESIGN | | |
|---|---|---|
| INT. | DATE | REASON |
| | | |

| PLOTS & CHECKS | | | |
|---|---|---|---|
| INT. | DATE | NO. | REASON |
| | | | |

FILE NAME = $FILE$
PLOT SCALE = $PLOTSCALE$ DRV = $PLOTTER$
PLOT DATE = $DATE$
PLOT TIME = $TIME$
OPERATOR = $USER$

| CHECKS | | |
|---|---|---|
| INT. | DATE | REASON |
| | | |

| F.A.U. RTE. | SECTION | COUNTY | TOTAL SHEETS | SHEET NO. |
|---|---|---|---|---|
| 6108 | (70X)N & TS-1 | LA SALLE | 460 | 290 |
| STA. 242+00 | | TO STA. 247+00 | | |
| FED. ROAD DIST. NO. | ILLINOIS | FED. AID PROJECT | | |

CONTRACT NO. 86603

N

0 20 40
SCALE IN FEET

STATE POLICE

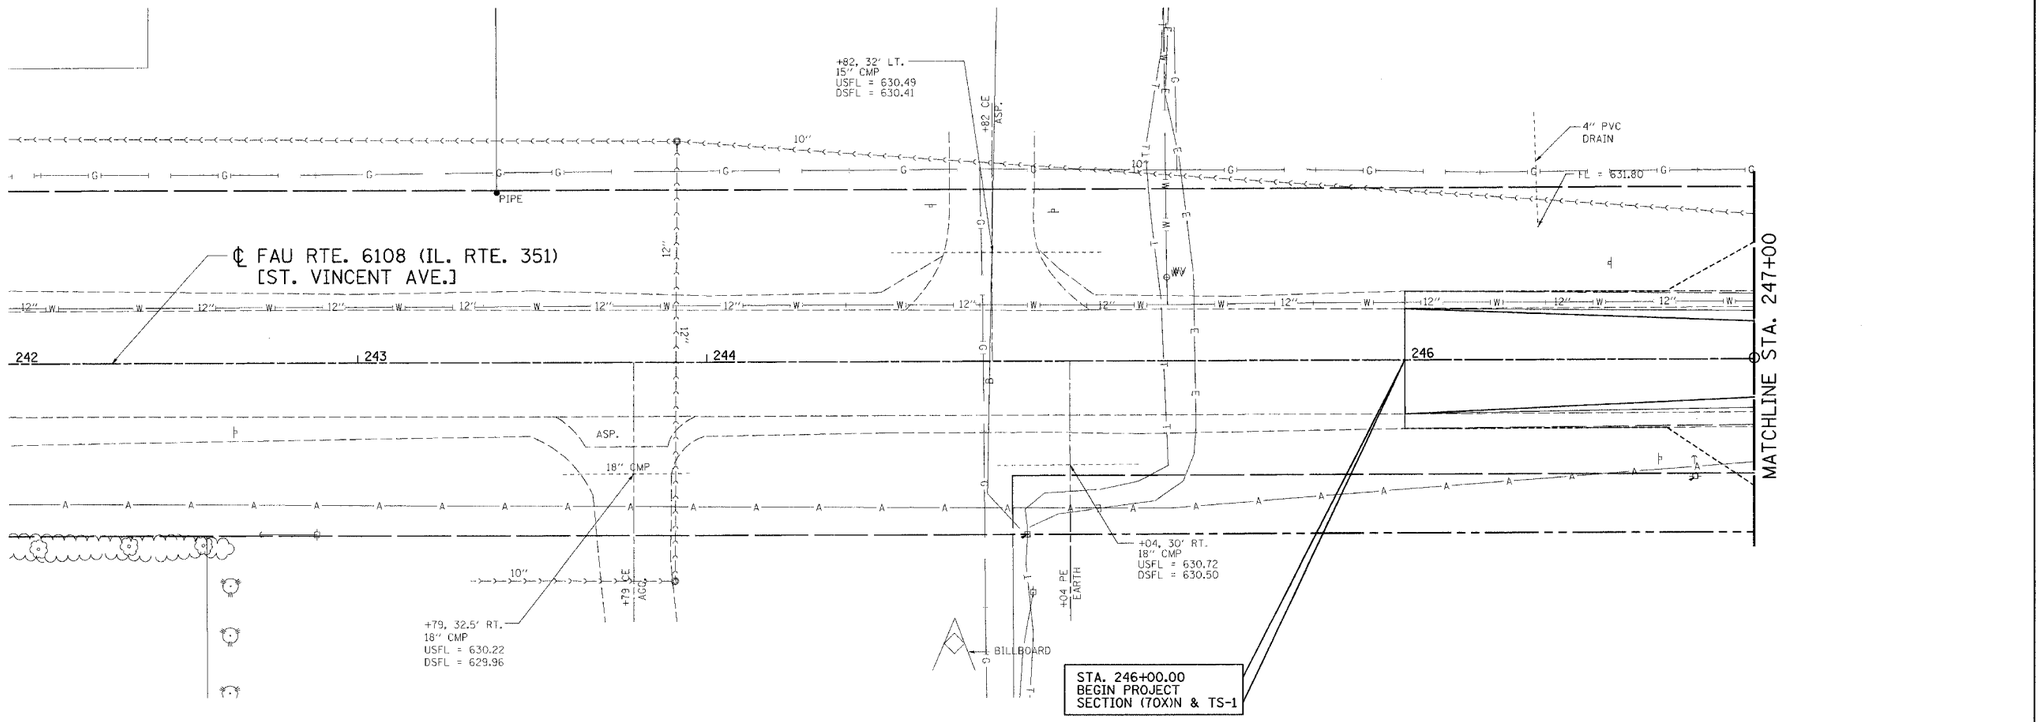


CONTAMINATION SITE:
EXCAVATION NOT TO EXCEED LISTED DEPTH UNLESS APPROVED BY ENGINEER.

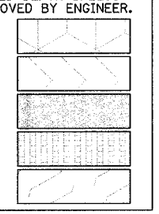


| REVISIONS | |
|---|---|
| NAME | DATE |
| MABUS | 09/12/03 |

ILLINOIS DEPARTMENT OF TRANSPORTATION

# DRAINAGE & UTILITIES PLAN

FAU 6108 (IL. RTE. 351)
SECTION (70X)N & TS-1
LASALLE COUNTY

SCALE: VERT.
HORIZ.
DATE: 06/06/03

DRAWN BY: MABUS
DESIGNED BY: BOTT
CHECKED BY: COLBROOK

GREENE & BRADFORD, INC.
(OF SPRINGFIELD)
CONSULTING ENGINEERS
1900 CONSTITUTION DRIVE
SPRINGFIELD, ILLINOIS 62707
PROFESSIONAL DESIGN FIRM NO. 184 002173
PROFESSIONAL & STRUCTURAL ENGINEERING CORPORATION
(217) 793-3884, (217) 793-5221 (FAX) e-mail: - (name@greenebradford.com)

COMPUTER FILE NO.
SS351H-02

PROJECT: 01194.B.N
04/27/04-RPB