F.A.U. RTE.	SECTION	COUNTY	TOTAL SHEETS	SHEET NO.
6108	(70X)N & TS-1	LASALLE	460	29
STA. 242+00	TO STA. 247+00			
FED. ROAD DIST. NO.	ILLINOIS	FED. AID PROJECT		

CONTRACT NO. 86603

DESIGN

NT.	DATE	REASON

PLAN

SURVEYED
PLOTTED
CROSS SECTIONS CHECKED
R/W CHECKED
ALIGN. CHECKED
D.O.T. FILE NAME

NOTE BOOK
NO.

BY | DATE

PLOTS & CHECKS

NT.	DATE	NO.	REASON

PROFILE

SURVEYED
PLOTTED
CROSS SECTIONS CHECKED
B.M. NOTED
STRUCTURE NOTATIONS CHKD

NOTE BOOK
NO.

BY | DATE

CHECKS

NT.	DATE	REASON

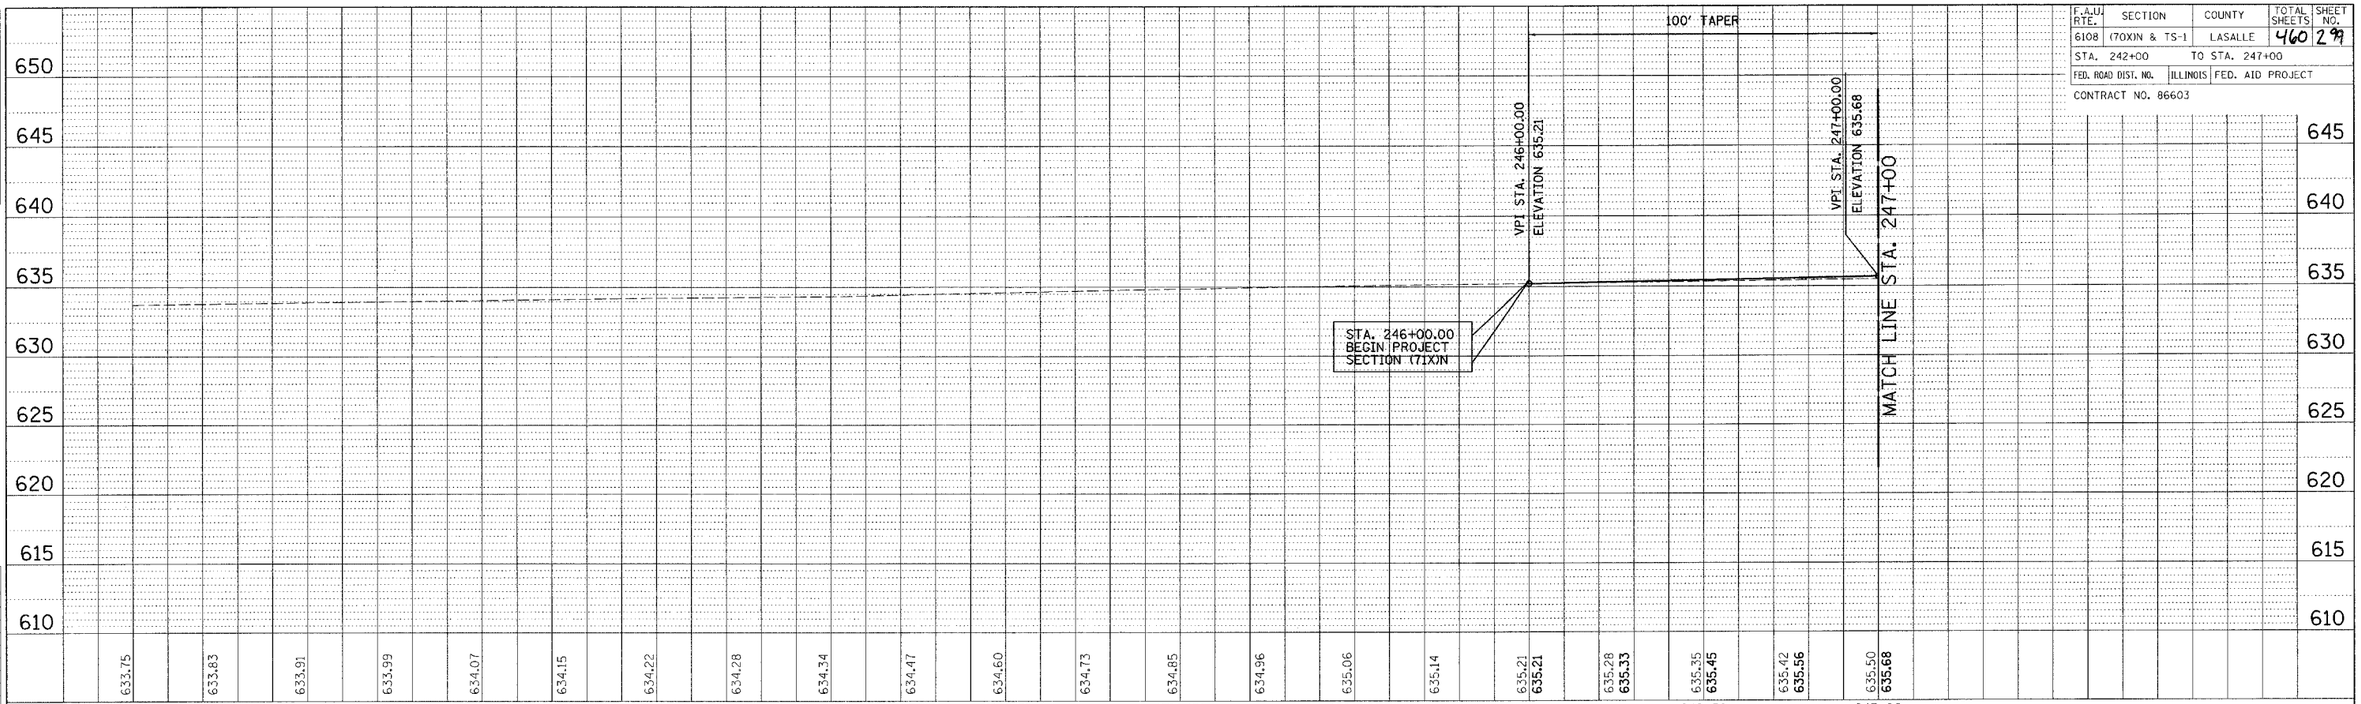

LEFT PROFILE

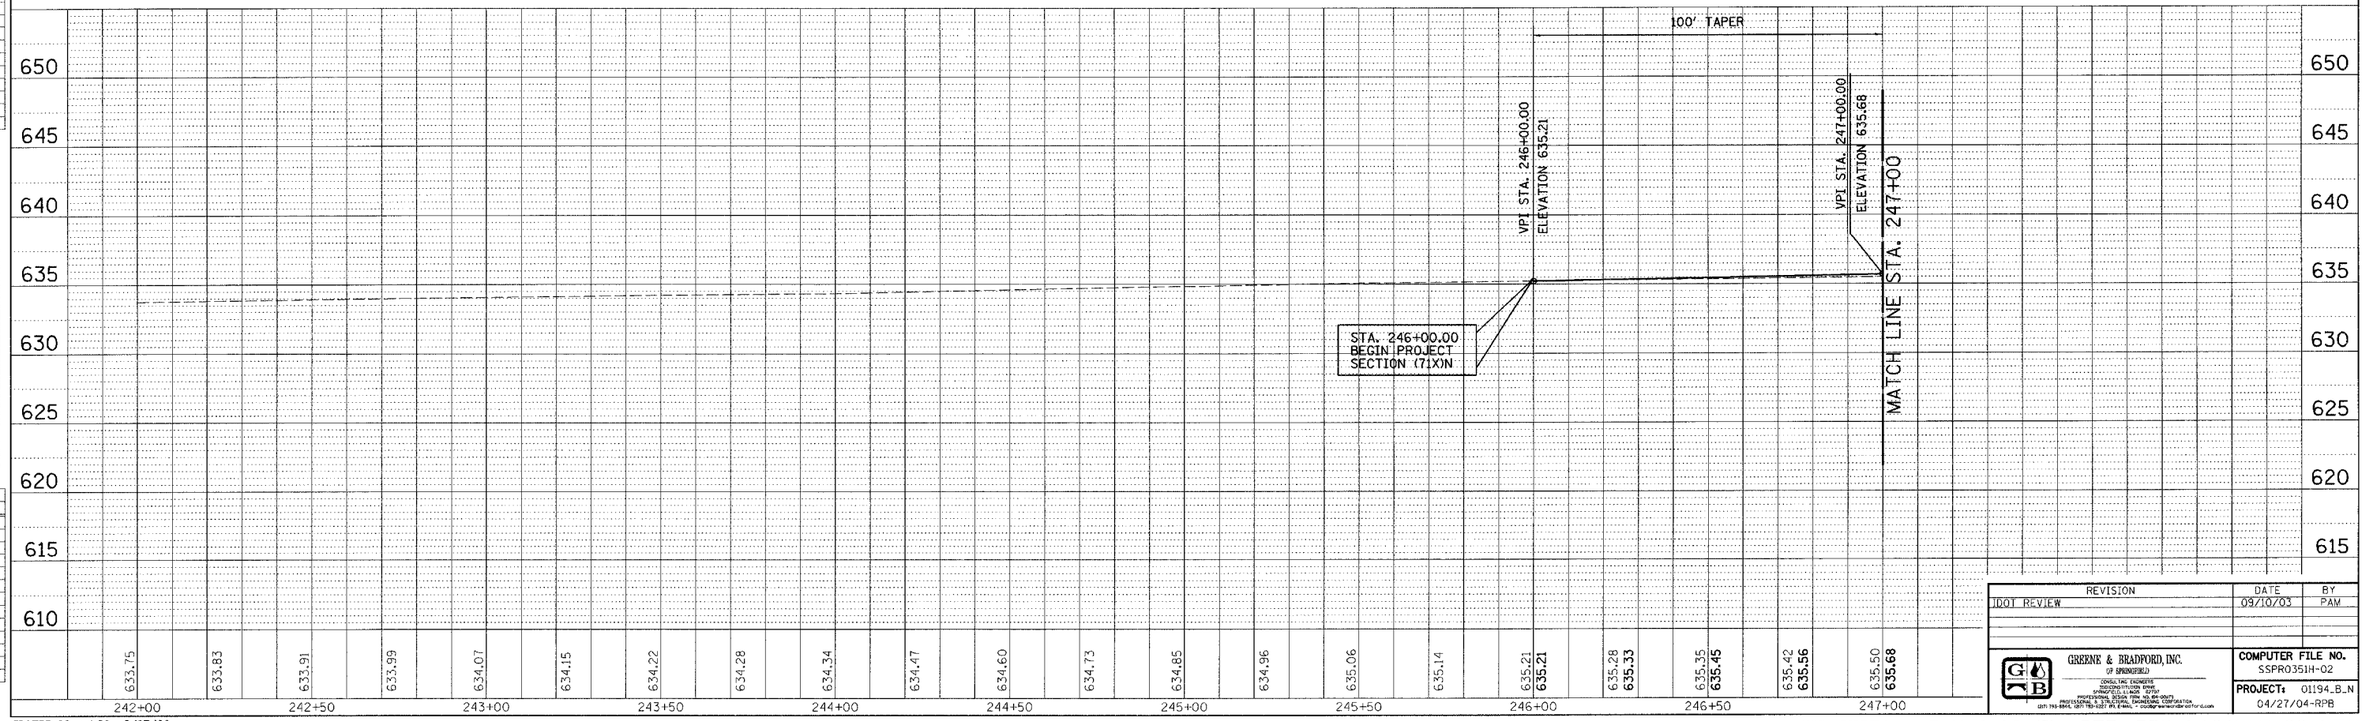

RIGHT PROFILE

REVISION	DATE	BY
IDOT REVIEW	09/10/03	PAM

GREENE & BRADFORD, INC.
OF SPRINGFIELD
CONSULTING ENGINEERS
RESIDENTIAL DESIGN
SPRINGFIELD, ILLINOIS
PROFESSIONAL DESIGN FIRM NO. 184-001473
PROFESSIONAL & STRUCTURAL ENGINEERING CORPORATION
(217) 793-5565, (217) 793-5527 (FAX & MAIL) • GGB@WWW.MEMBER.NETCOM.COM

COMPUTER FILE NO.
SSPR0351H-02

PROJECT: 01194.B_N
04/27/04-RPB

IDOTPP-20 - 1:20 8/07/00

DRAINAGE & UTILITIES - FAU 6108 (IL. RTE. 351) LASALLE COUNTY

C:\Projects\SSPR0351H\dgn\ 10:27:27/2004 1:20, 15.00 User: rpeg