F.A.U. RTE.	SECTION	COUNTY	TOTAL SHEETS	SHEET NO.
6108	(70X)N & TS-1	LA SALLE	460	306
STA. 261+00		TO STA. 266+00		
FED. ROAD DIST. NO.	ILLINOIS	FED. AID PROJECT		

CONTRACT NO. 86603

0 20 40
SCALE IN FEET

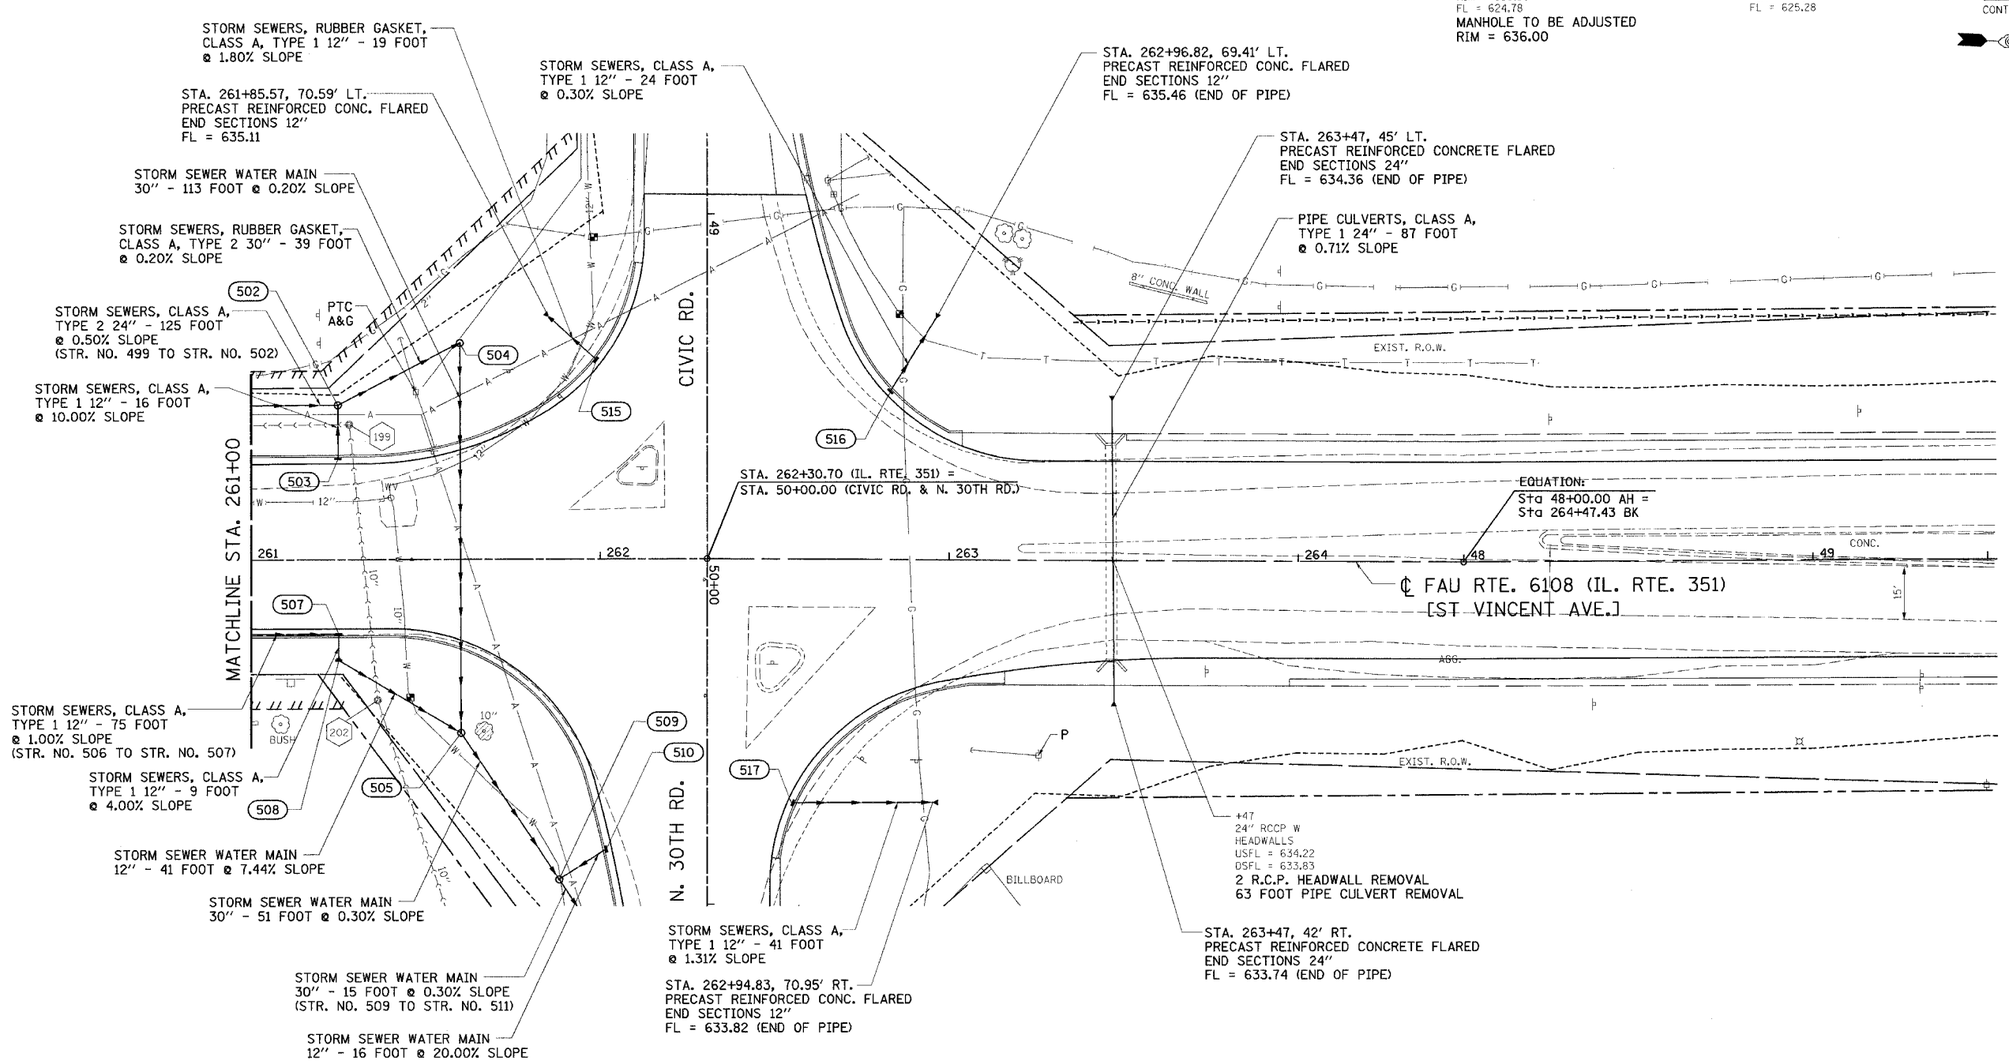

(502)
STA. 261+25, 45' LT.
MANHOLES, TYPE A,
4'-DIAMETER, TYPE 8 GRATE
RIM = 635.20
FL (S) = 627.31
FL (E) = 631.80
FL (N) = 626.81

(503)
STA. 261+25, 29.5' LT.
INLETS, TYPE A,
TYPE 3 FRAME AND GRATE
EP = 637.40
FL = 633.40

(504)
STA. 261+60, 63' LT.
MANHOLES, TYPE A,
5'-DIAMETER, TYPE 8 GRATE
RIM = 634.80
FL (S) = 626.73
FL (E) = 626.69

(505)
STA. 261+60, 50' RT.
MANHOLES, TYPE A,
5'-DIAMETER, TYPE 8 GRATE
RIM = 634.80
FL (E) = 626.47
FL (W) = 626.47
FL (S) = 629.08

(507)
STA. 261+25, 21.5' RT.
INLETS, TYPE B,
TYPE 3 FRAME AND GRATE
EP = 637.54
FL (S) = 632.49
FL (E) = 632.49

(508)
STA. 261+25, 29' RT.
INLETS, TYPE B,
TYPE 8 GRATE
RIM = 635.85
FL (W) = 632.13
FL (NE) = 632.13

(509)
STA. 261+90, 67' RT.
MANHOLES, TYPE A,
5'-DIAMETER, TYPE 8 GRATE
RIM = 636.50
FL (E) = 626.41
FL (S) = 626.32
FL (W) = 630.95

(510)
STA. 261+91.54, 51.61' RT.
INLETS, TYPE A,
TYPE 3 FRAME AND GRATE
EP = 637.15
FL = 634.15

(515)
STA. 261+99.17, 58' LT.
INLETS, TYPE A,
TYPE 3 FRAME AND GRATE
EP = 637.45
FL = 635.45

(516)
STA. 262+83.01, 48.94' LT.
INLETS, TYPE A,
TYPE 3 FRAME AND GRATE
EP = 637.53
FL = 635.53

(517)
STA. 262+55.64, 70.46' RT.
INLETS, TYPE A,
TYPE 3 FRAME AND GRATE
EP = 637.36
FL = 634.36

CONTAMINATION SITE:
EXCAVATION NOT TO EXCEED LISTED DEPTH UNLESS APPROVED BY ENGINEER.

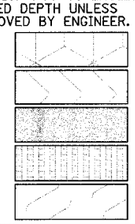

REVISIONS	
NAME	DATE
MABUS	09/15/03

ILLINOIS DEPARTMENT OF TRANSPORTATION

DRAINAGE & UTILITIES PLAN

FAU 6108 (IL. RTE. 351)
SECTION (70X)N & TS-1
LASALLE COUNTY

SCALE: VERT. HORIZ.
DATE: 06/06/03

DRAWN BY: MABUS
DESIGNED BY: BOTT
CHECKED BY: COLBROOK

GREENE & BRADFORD, INC.
OF SPRINGFIELD
CONSULTING ENGINEERS
RECONSTITUTION DRIVE
SPRINGFIELD, ILLINOIS 62707
PROFESSIONAL DESIGN FIRM 184.000187-0001
PROFESSIONAL DESIGN FIRM 184.000186-CORPORATION
(217) 753-8844, (217) 753-8277 (FAX E-MAIL - postbox@greenebradford.com)

COMPUTER FILE NO.
SS351I-03
PROJECT: 01194_B_N
04/27/04-RPB

DESIGN		
INT.	DATE	REASON

PLOTS & CHECKS			
INT.	DATE	NO.	REASON

CHECKS		
INT.	DATE	REASON

FILE NAME = $FILE$
PLOT SCALE = $DATSCA0$
PLOT DATE = $DATE$
PLOT TIME = $TIME$
OPERATOR = $USER$
DRV = $PLOTTER$

IDOTPL-20 1"=20' 8/07/00

DRAINAGE & UTILITIES - FAU RTE. 6108 (IL RTE. 351) LASALLE CO.