DESIGN		
INT.	DATE	REASON

PLOTS & CHECKS			
INT.	DATE	NO.	REASON

CHECKS		
INT.	DATE	REASON

F.A.U. RTE.	SECTION	COUNTY	TOTAL SHEETS	SHEET NO.
6108	(70XIN & TS-1	LA SALLE	460	325
STA.	TO STA.			
FED. ROAD DIST. NO. 3	ILLINOIS	FED. AID PROJECT		

CONTRACT NO. 86603

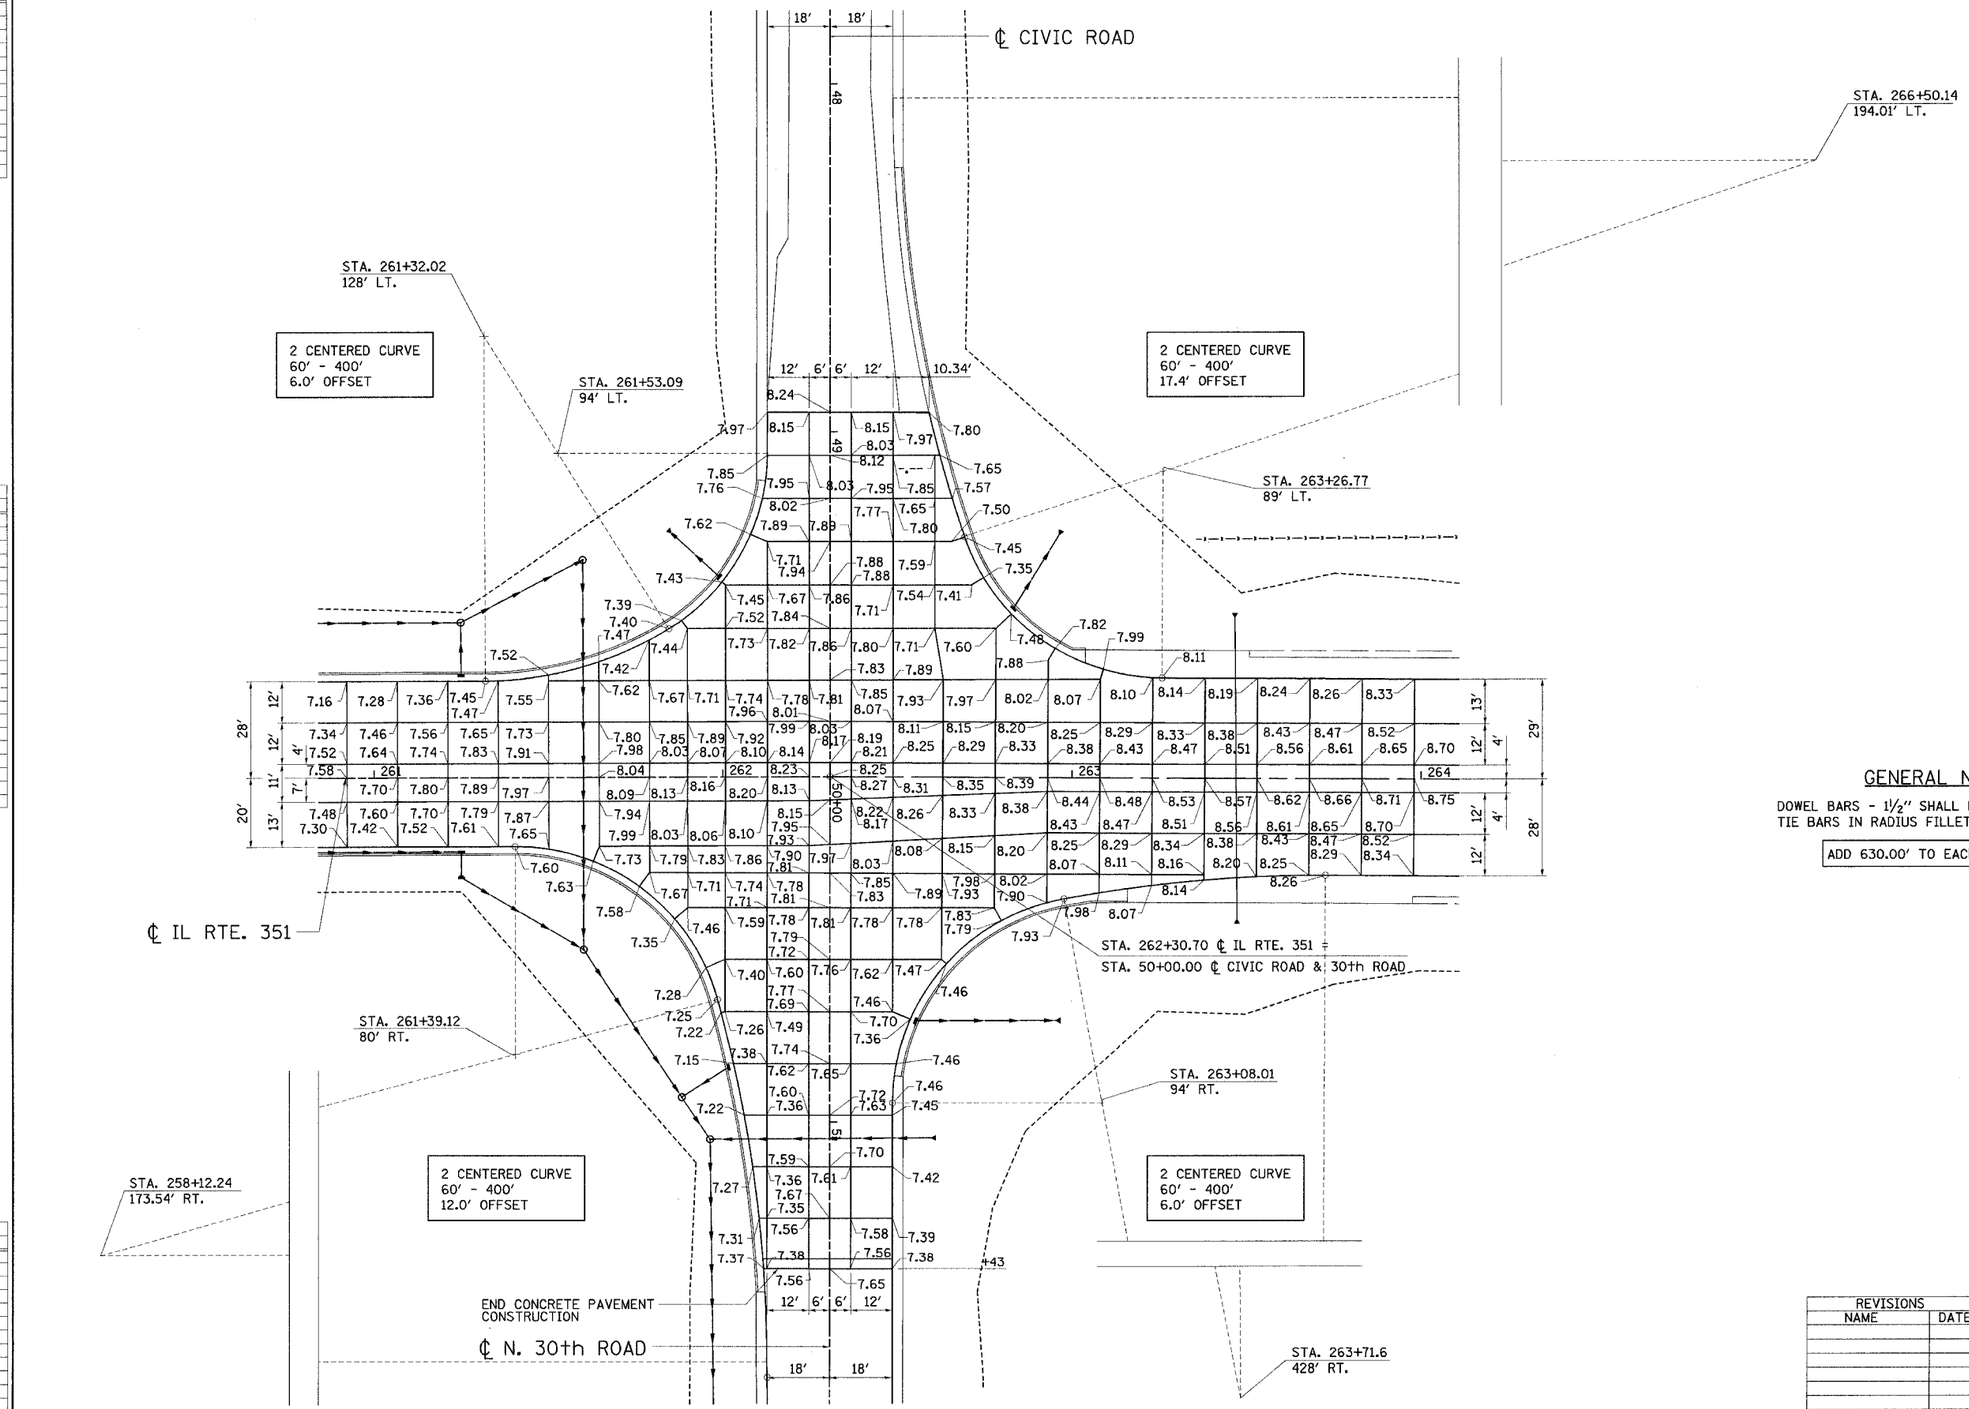

GENERAL NOTES

DOWEL BARS - 1½″ SHALL BE USED IN LIEU OF TIE BARS IN RADIUS FILLET AREAS.

ADD 630.00′ TO EACH ELEVATION.

REVISIONS	
NAME	DATE

ILLINOIS DEPARTMENT OF TRANSPORTATION

INTERSECTION DETAILS

FAU 6108 (IL. RTE. 351)
SECTION (70X)N & TS-1
LASALLE COUNTY

SCALE:
DATE: 03/19/01

DRAWN BY: MABUS
DESIGNED BY: COLBROOK
CHECKED BY: BOTT

GREENE & BRADFORD, INC. (OF SPRINGFIELD)
CONSULTING ENGINEERS
2800 QUARTERLINE DRIVE
SPRINGFIELD, ILLINOIS 62711
PROFESSIONAL DESIGN FIRM - 184.001089
REGISTERED, A CORPORATION
217-793-8844, (217-793-3277 (FAX E-MAIL - GVDBG@GREENEANDBRADFORD.COM

COMPUTER FILE NO. INT_M_2
PROJECT 01194_B_N
08/16/04-RPB

IDOTPL-20 1"=20′ 8/07/00

FAU RTE 6108 (IL. RTE. 351) LASALLE CO./ CIVIC RD. & N. 30TH RD.