| F.A.U. RTE. | SECTION | COUNTY | TOTAL SHEETS | SHEET NO. |
|---|---|---|---|---|
| 6108 | (70X)N & TS-1 | LASALLE | 460 | 328 |
| STA. 261+00 | | TO STA. 269+38 | | |
| FED. ROAD DIST. NO. | ILLINOIS | FED. AID PROJECT | | |

CONTRACT NO. 86603

| DESIGN | | |
|---|---|---|
| INT. | DATE | REASON |

| PLOTS & CHECKS | | | |
|---|---|---|---|
| INT. | DATE | NO. | REASON |

FILE NAME = $FILE$
PLOT SCALE = $plotscale$ DRV = $PLOTTER$
PLOT DATE = $DATE$
PLOT TIME = $TIME$
OPERATOR = $USER$

| CHECKS | | |
|---|---|---|
| INT. | DATE | REASON |

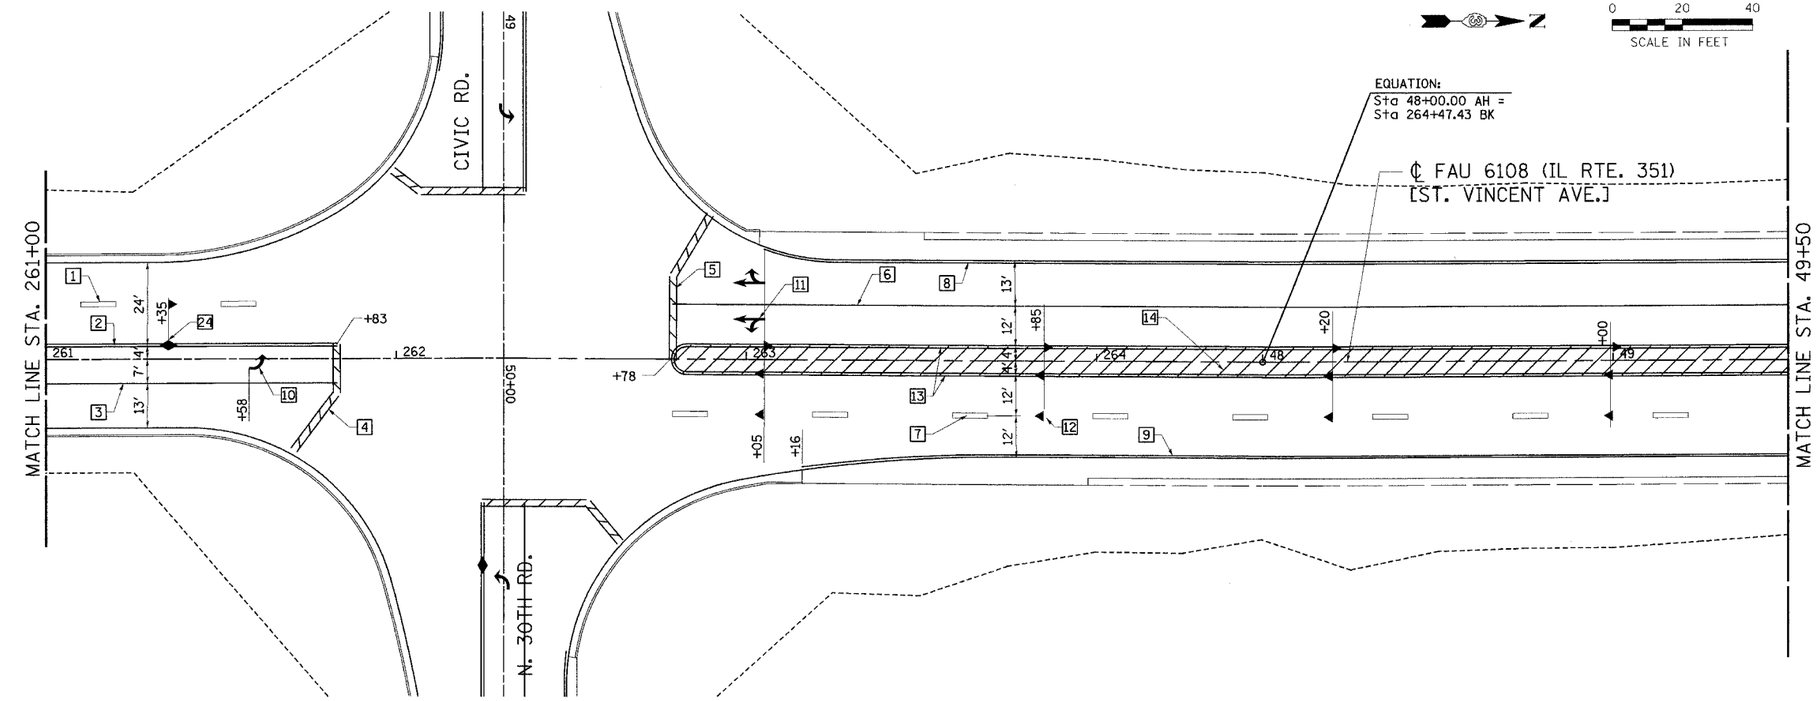


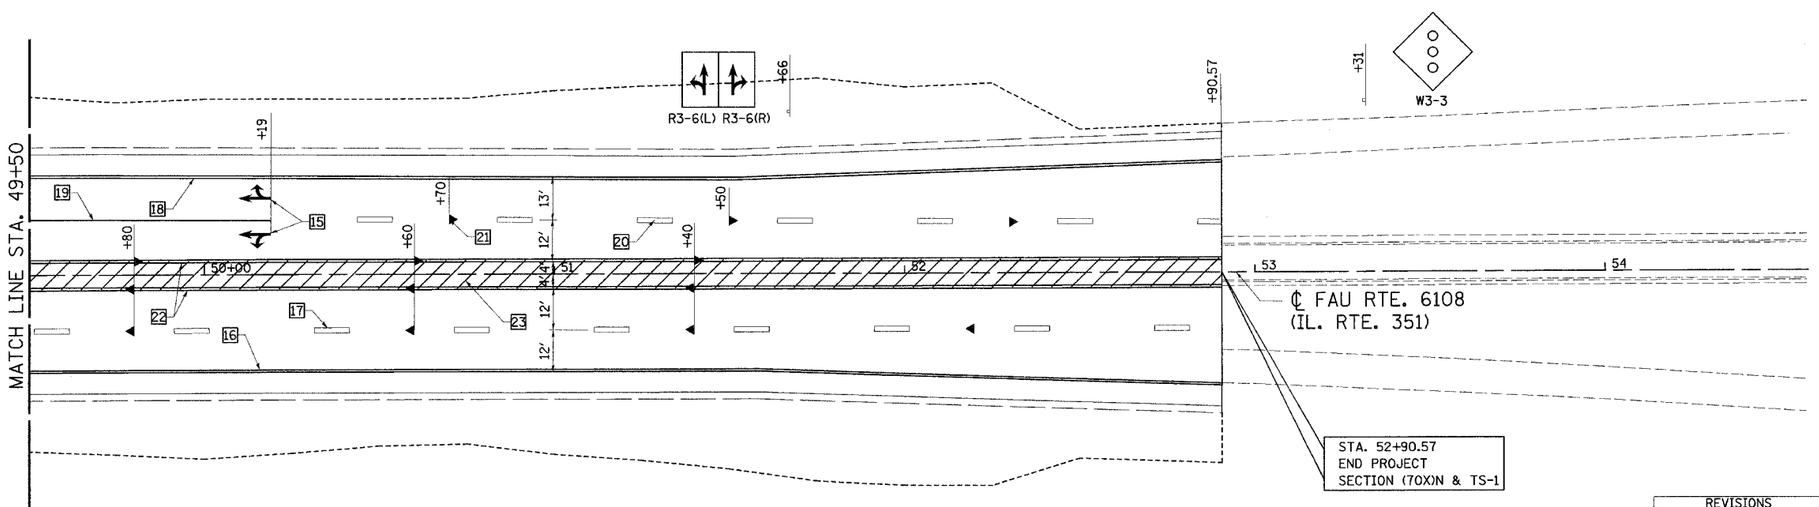


1. EPOXY PAVEMENT MARKING-LINE 6" (WHITE-SKIP DASH) 20 FOOT
2. EPOXY PAVEMENT MARKING-LINE 4" (DOUBLE YELLOW) 166 FOOT
3. EPOXY PAVEMENT MARKING-LINE-8" (WHITE) 83 FOOT
4. EPOXY PAVEMENT MARKING-LINE 24" (WHITE) 38 FOOT
5. EPOXY PAVEMENT MARKING-LINE 24" (WHITE) 46 FOOT
6. EPOXY PAVEMENT MARKING-LINE 8" (WHITE) 321 FOOT
7. EPOXY PAVEMENT MARKING-LINE 6" (WHITE-SKIP DASH) 80 FOOT
8. EPOXY PAVEMENT MARKING-LINE 4" (WHITE) 293 FOOT
9. EPOXY PAVEMENT MARKING-LINE 4" (WHITE) 283 FOOT
10. EPOXY PAVEMENT MARKING LETTERS & SYMBOLS (WHITE) 15.6 SQ. FOOT
11. EPOXY PAVEMENT MARKING LETTERS & SYMBOLS (WHITE) 52 SQ. FOOT
12. RAISED REFLECTIVE PAVEMENT MARKERS 4 EACH (WHITE) & 8 EACH (YELLOW)
13. EPOXY PAVEMENT MARKING-LINE 4" (DOUBLE YELLOW) 1284 FOOT
14. EPOXY PAVEMENT MARKING-LINE 12" (DIAGONAL YELLOW) 864 FOOT
15. EPOXY PAVEMENT MARKING LETTERS & SYMBOLS (WHITE) 52 SQ. FOOT
16. EPOXY PAVEMENT MARKING-LINE 4" (WHITE) 341 FOOT
17. EPOXY PAVEMENT MARKING-LINE 6" (WHITE-SKIP DASH) 90 FOOT
18. EPOXY PAVEMENT MARKING-LINE 4" (WHITE) 341 FOOT
19. EPOXY PAVEMENT MARKING-LINE 8" (WHITE) 69 FOOT
20. EPOXY PAVEMENT MARKING-LINE-6" (WHITE-SKIP DASH) 70 FOOT
21. RAISED REFLECTIVE PAVEMENT MARKERS 7 EACH (WHITE) & 6 EACH (YELLOW)
22. EPOXY PAVEMENT MARKING-LINE 4" (DOUBLE YELLOW) 1364 FOOT
23. EPOXY PAVEMENT MARKING-LINE 12" (DIAGONAL YELLOW) 668 FOOT
24. RAISED REFLECTIVE PAVEMENT MARKERS 1 EACH (WHITE) & 1 EACH (YELLOW)

ILLINOIS DEPARTMENT OF TRANSPORTATION

# PAVEMENT STRIPING PLAN

FAU 6108 (IL. RTE. 351)
SECTION (70X)N & TS-1
LASALLE COUNTY

| REVISIONS | |
|---|---|
| NAME | DATE |

SCALE: VERT.
HORIZ.
DATE 05/07/03

DRAWN BY: MABUS
DESIGNED BY: BOTT
CHECKED BY: COLBROOK

GREENE & BRADFORD, INC. (OF SPRINGFIELD)
CONSULTING ENGINEERS
2700 SOUTH 6th STREET
SPRINGFIELD, ILLINOIS 62703
PROFESSIONAL DESIGN FIRM NO. 184-000125
PROFESSIONAL DESIGN FIRM NO. 184-000125 CORPORATION
(217) 522-8954, (217) 753-5217 (F), EMAIL: COMP@GBANDASSOCIATES.COM

COMPUTER FILE NO.
PM351E_02

PROJECT 01194_B_N
05/07/03-PAM

IDOTPL-20 1"=20' 8/07/00