F. A. Rte.	SECTION	COUNTY	TOTAL SHEETS	SHEET NO
6108	(70XIN & TS-1	LA SALLE	460	364
STA. 249+16.23	TO STA.			
FED. ROAD DIST. NO.	ILLINOIS	FED. AID PROJECT		

CONTRACT NO. 86603

DESIGN		
INT.	DATE	REASON

FINAL SURVEY	BY	DATE
NOTE BOOK		
NO.		
SURVEYED		
PLOTTED		
CHECKED		
QUANTITIES		
AREAS		
AREAS CHECKED		

PLOTS & CHECKS		
INT.	DATE	NO. REASON

ORIGINAL CHECK	BY	DATE
NOTE BOOK		
NO.		
SURVEYED		
PLOTTED		
CHECKED		
QUANTITIES		
AREAS		
AREAS CHECKED		

CHECKS		
INT.	DATE	REASON

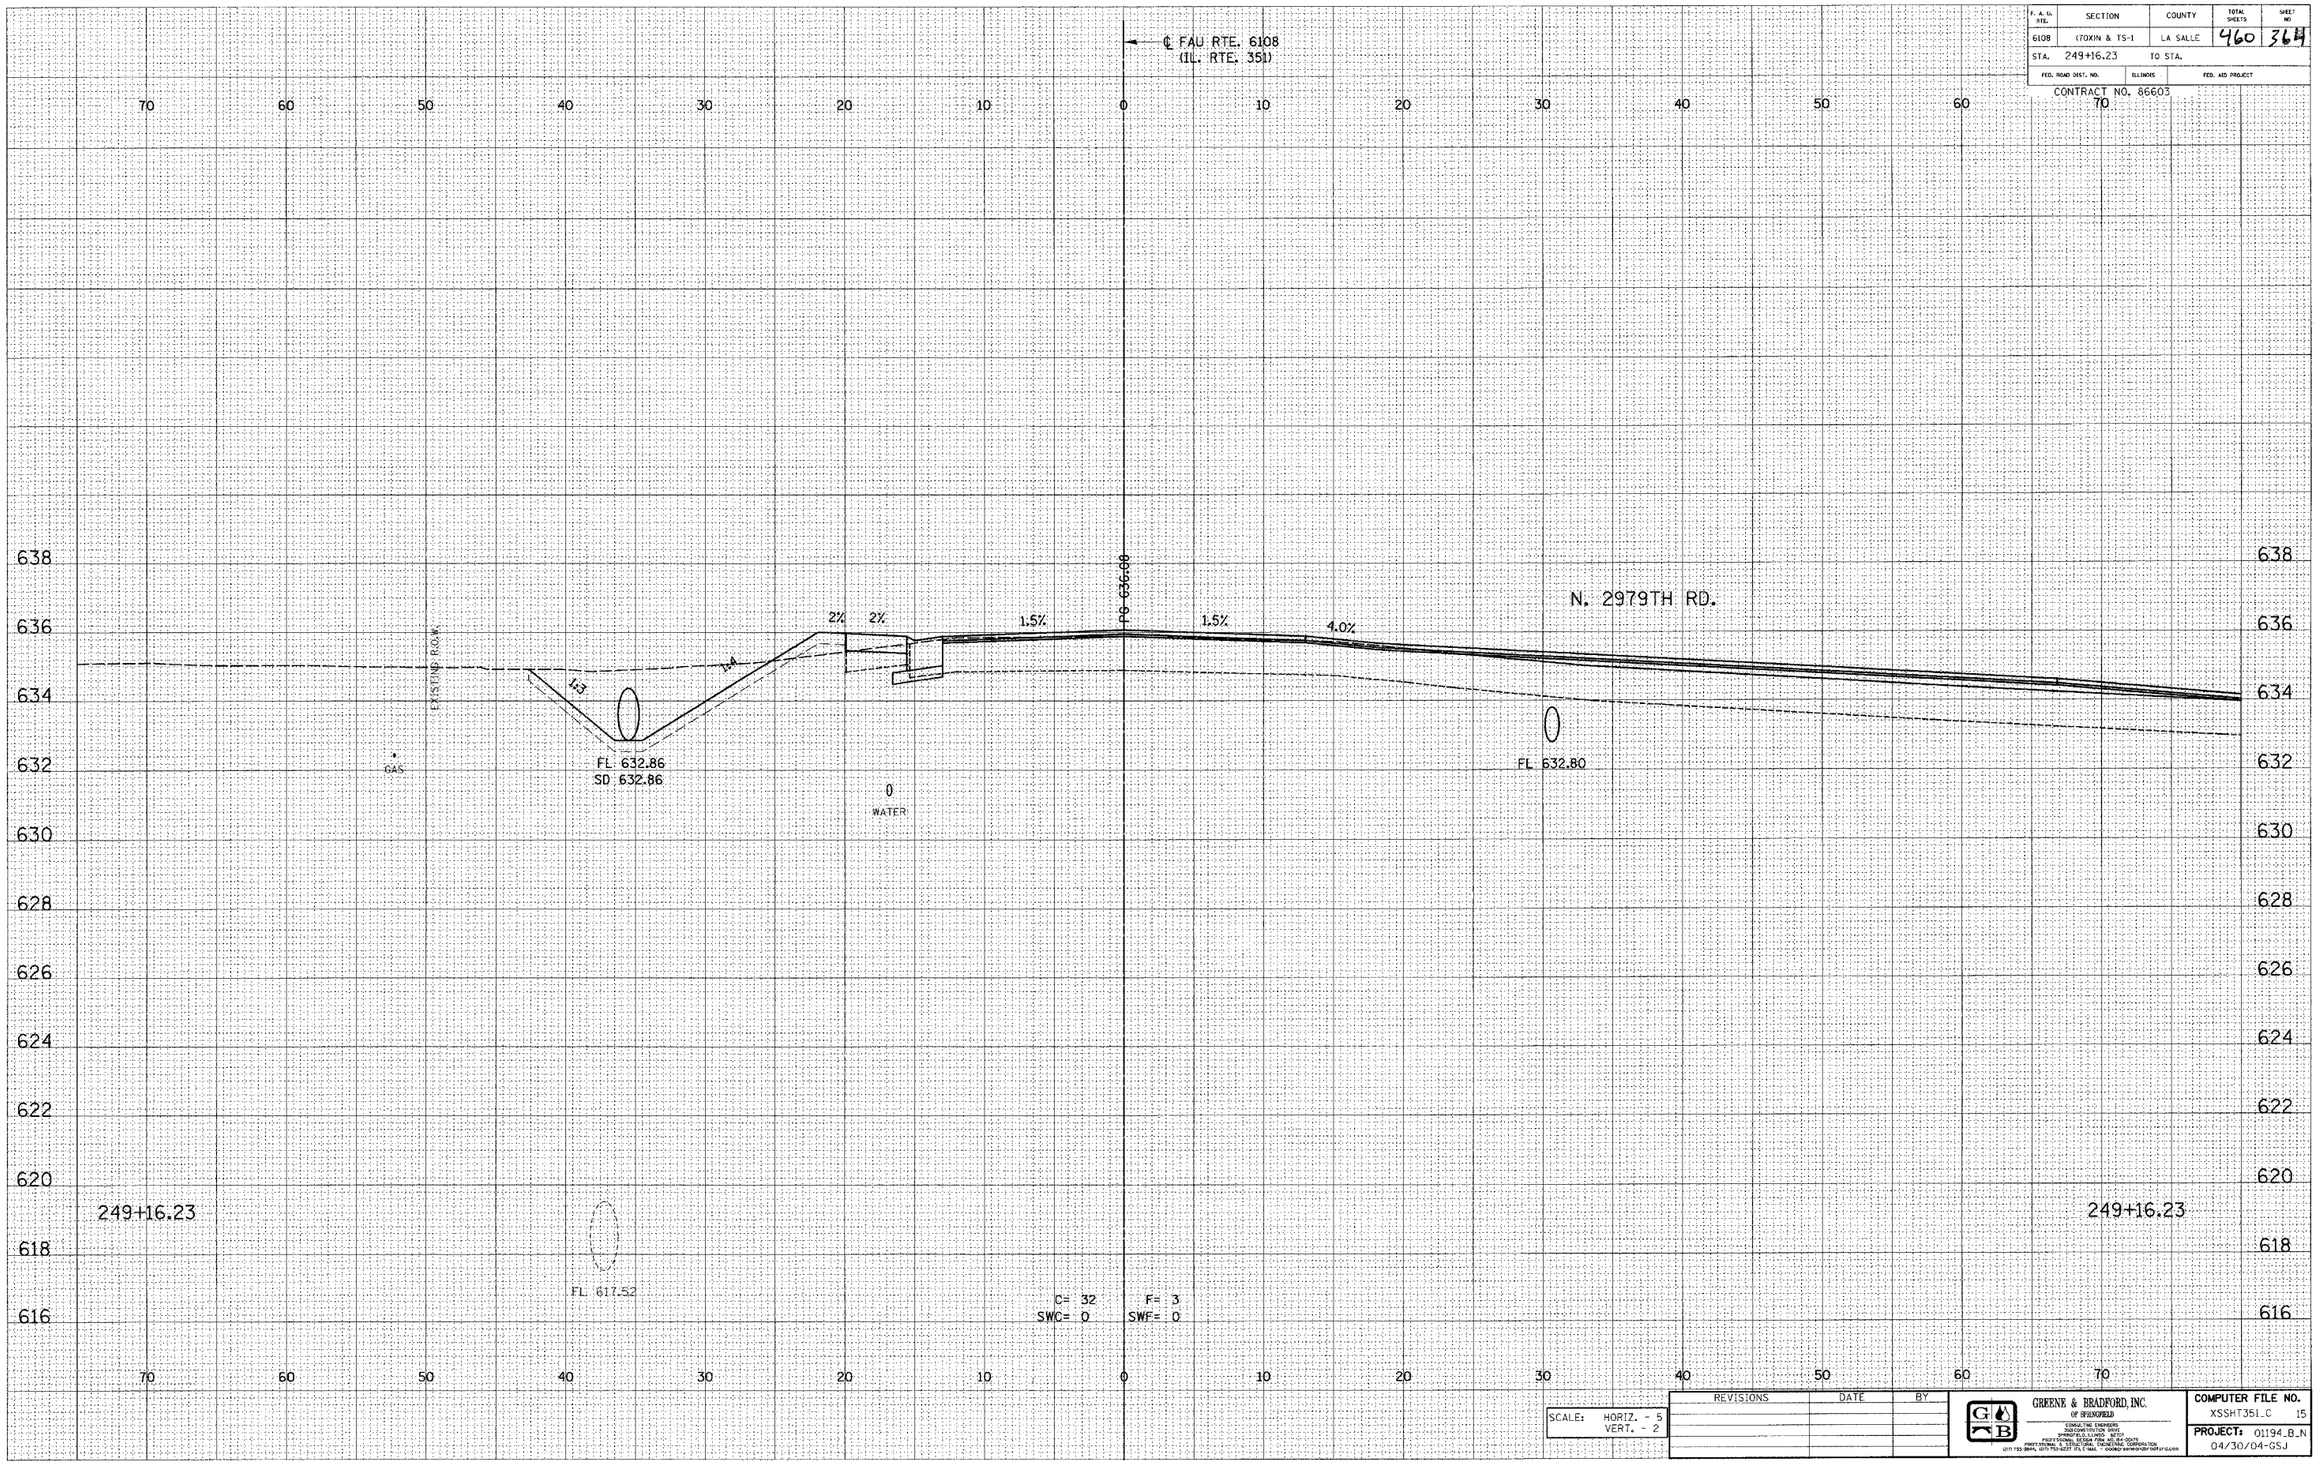

SCALE: HORIZ. - 5
VERT. - 2

REVISIONS	DATE	BY

GREENE & BRADFORD, INC.
OF SPRINGFIELD
CONSULTING ENGINEERS
2500 CONSTITUTION DRIVE
SPRINGFIELD, ILLINOIS 62704
PROFESSIONAL DESIGN FIRM - 184.001.0076
PROFESSIONAL & STRUCTURAL ENGINEERING CORPORATION
(217) 793-2844, (217) 793-2877 (FAX) E-MAIL: GGB@GREENEBRADFORD.COM

COMPUTER FILE NO.	
XSSHT351_C	15
PROJECT: 01194_B_N	
04/30/04-GSJ	

E-XSEC 1:1 8/25/98

FAU RTE. 6108 (IL. RTE. 351) LA SALLE CO.

I:\01194_B_N\Xsect\351C.dgn 5/24/2004 2:12:12 PM User = gsj