F. A. U. RTE.	SECTION	COUNTY	TOTAL SHEETS	SHEET NO
6108	(70XIN & TS-1	LA SALLE	460	378
STA. 252+50.00	TO STA.			
FED. ROAD DIST. NO.	ILLINOIS	FED. AID PROJECT		

CONTRACT NO. 86603

DESIGN		
INT.	DATE	REASON

FINAL SURVEY	BY	DATE
SURVEYED		
PLOTTED		
NOTE BOOK	THICKNESS	
NO.	AREAS	
	AREAS CHECKED	

PLOTS & CHECKS		
INT.	DATE	NO. REASON

ORIGINAL SURVEY	BY	DATE
SURVEYED		
PLOTTED		
NOTE BOOK	THICKNESS	
NO.	AREAS	
	AREAS CHECKED	

CHECKS		
INT.	DATE	REASON

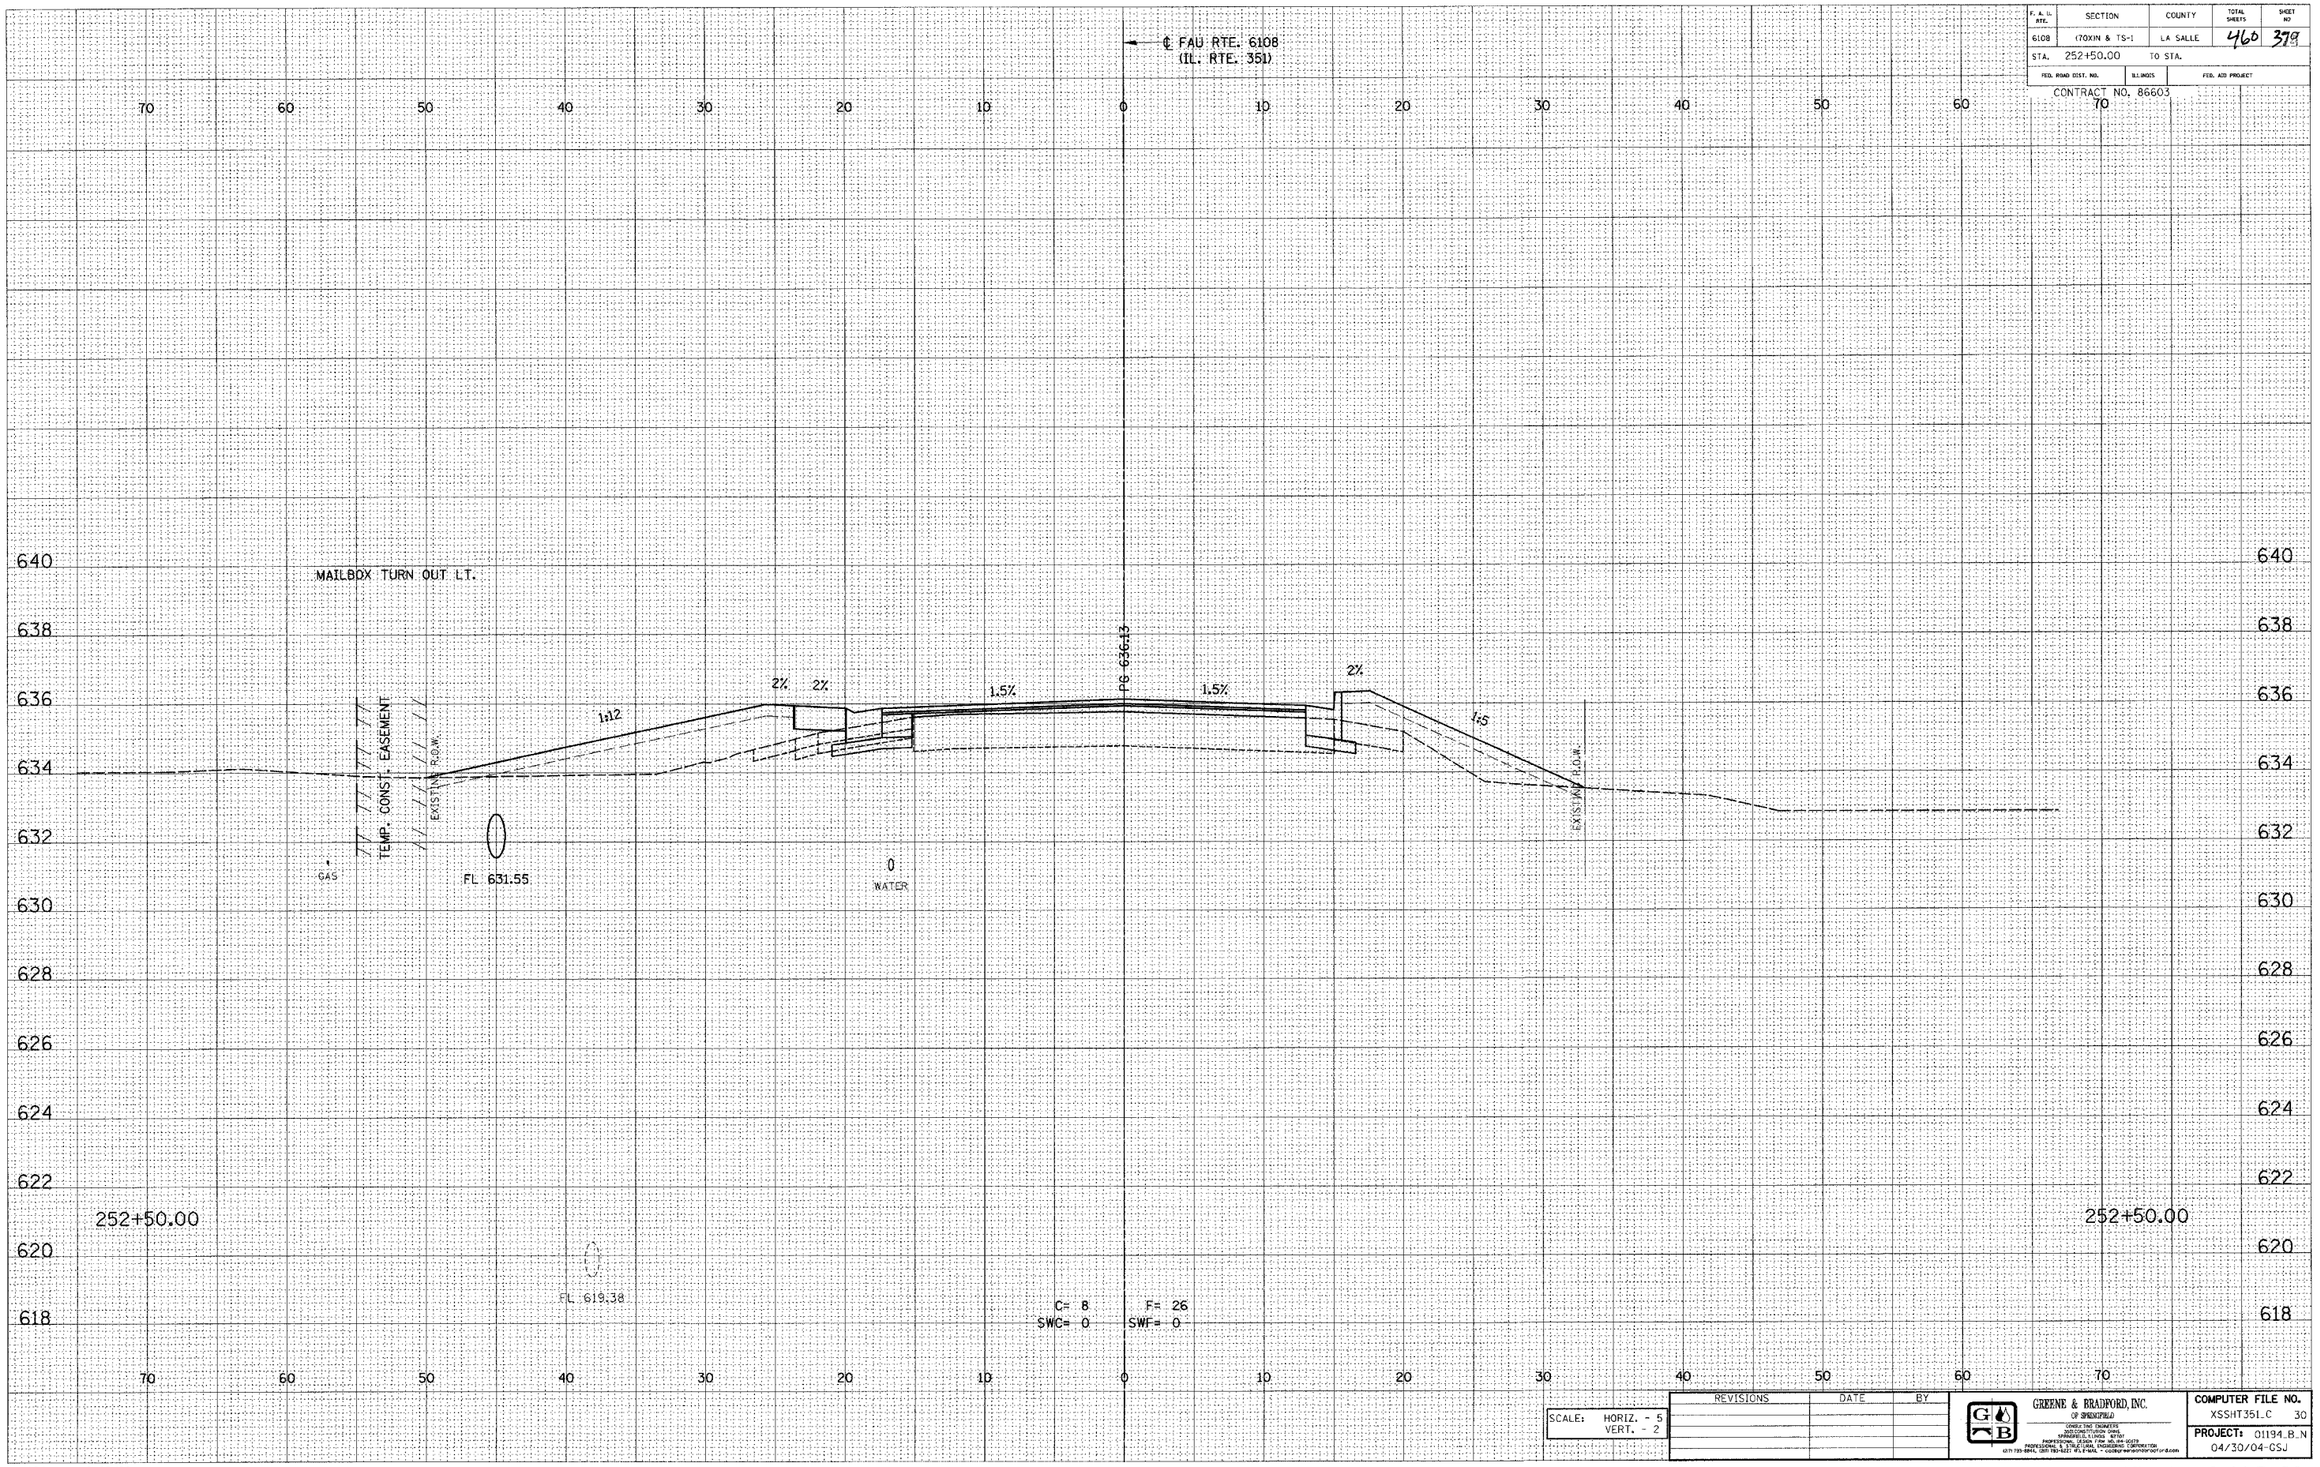

SCALE: HORIZ. - 5
VERT. - 2

REVISIONS	DATE	BY

GREENE & BRADFORD, INC.
OF SPRINGFIELD
CONSULTING ENGINEERS
3600 CONSTITUTION DRIVE
SPRINGFIELD, ILLINOIS 62711
PROFESSIONAL DESIGN FIRM 184.004.0023
PROFESSIONAL & STRUCTURAL ENGINEERING CORPORATION
(217) 793-3344, (217) 793-3221 FILE MAIL • GGBSPRINGFIELD@GBCOM

COMPUTER FILE NO.
XSSHT351.C 30

PROJECT: 01194.B_N
04/30/04-GSJ

E-XSEC 1:1 8/25/98

FAU RTE. 6108 (IL. RTE. 351) LA SALLE CO.

Plotted By: Cross Section.dgn 10/10/2002 3:22:15 PM User = gregt