DESIGN		
INT.	DATE	REASON

FINAL SURVEY?	BY	DATE
NOTE BOOK	SURVEYED	
NO.	PLOTTED	
	TYPING DONE	
	AREAS CHECKED	

PLOTS & CHECKS			
INT.	DATE	NO.	REASON

ORIGINAL SURVEY?	BY	DATE
NOTE BOOK	SURVEYED	
NO.	PLOTTED	
	TYPING DONE	
	AREAS CHECKED	

CHECKS		
INT.	DATE	REASON

F. A. U. RTE.	SECTION	COUNTY	TOTAL SHEETS	SHEET NO
6108	(70XIN & TS-1	LA SALLE	460	398
STA. 256+25.00	TO STA.			
FED. ROAD DIST. NO.	ILLINOIS	FED. AID PROJECT		

CONTRACT NO. 86603

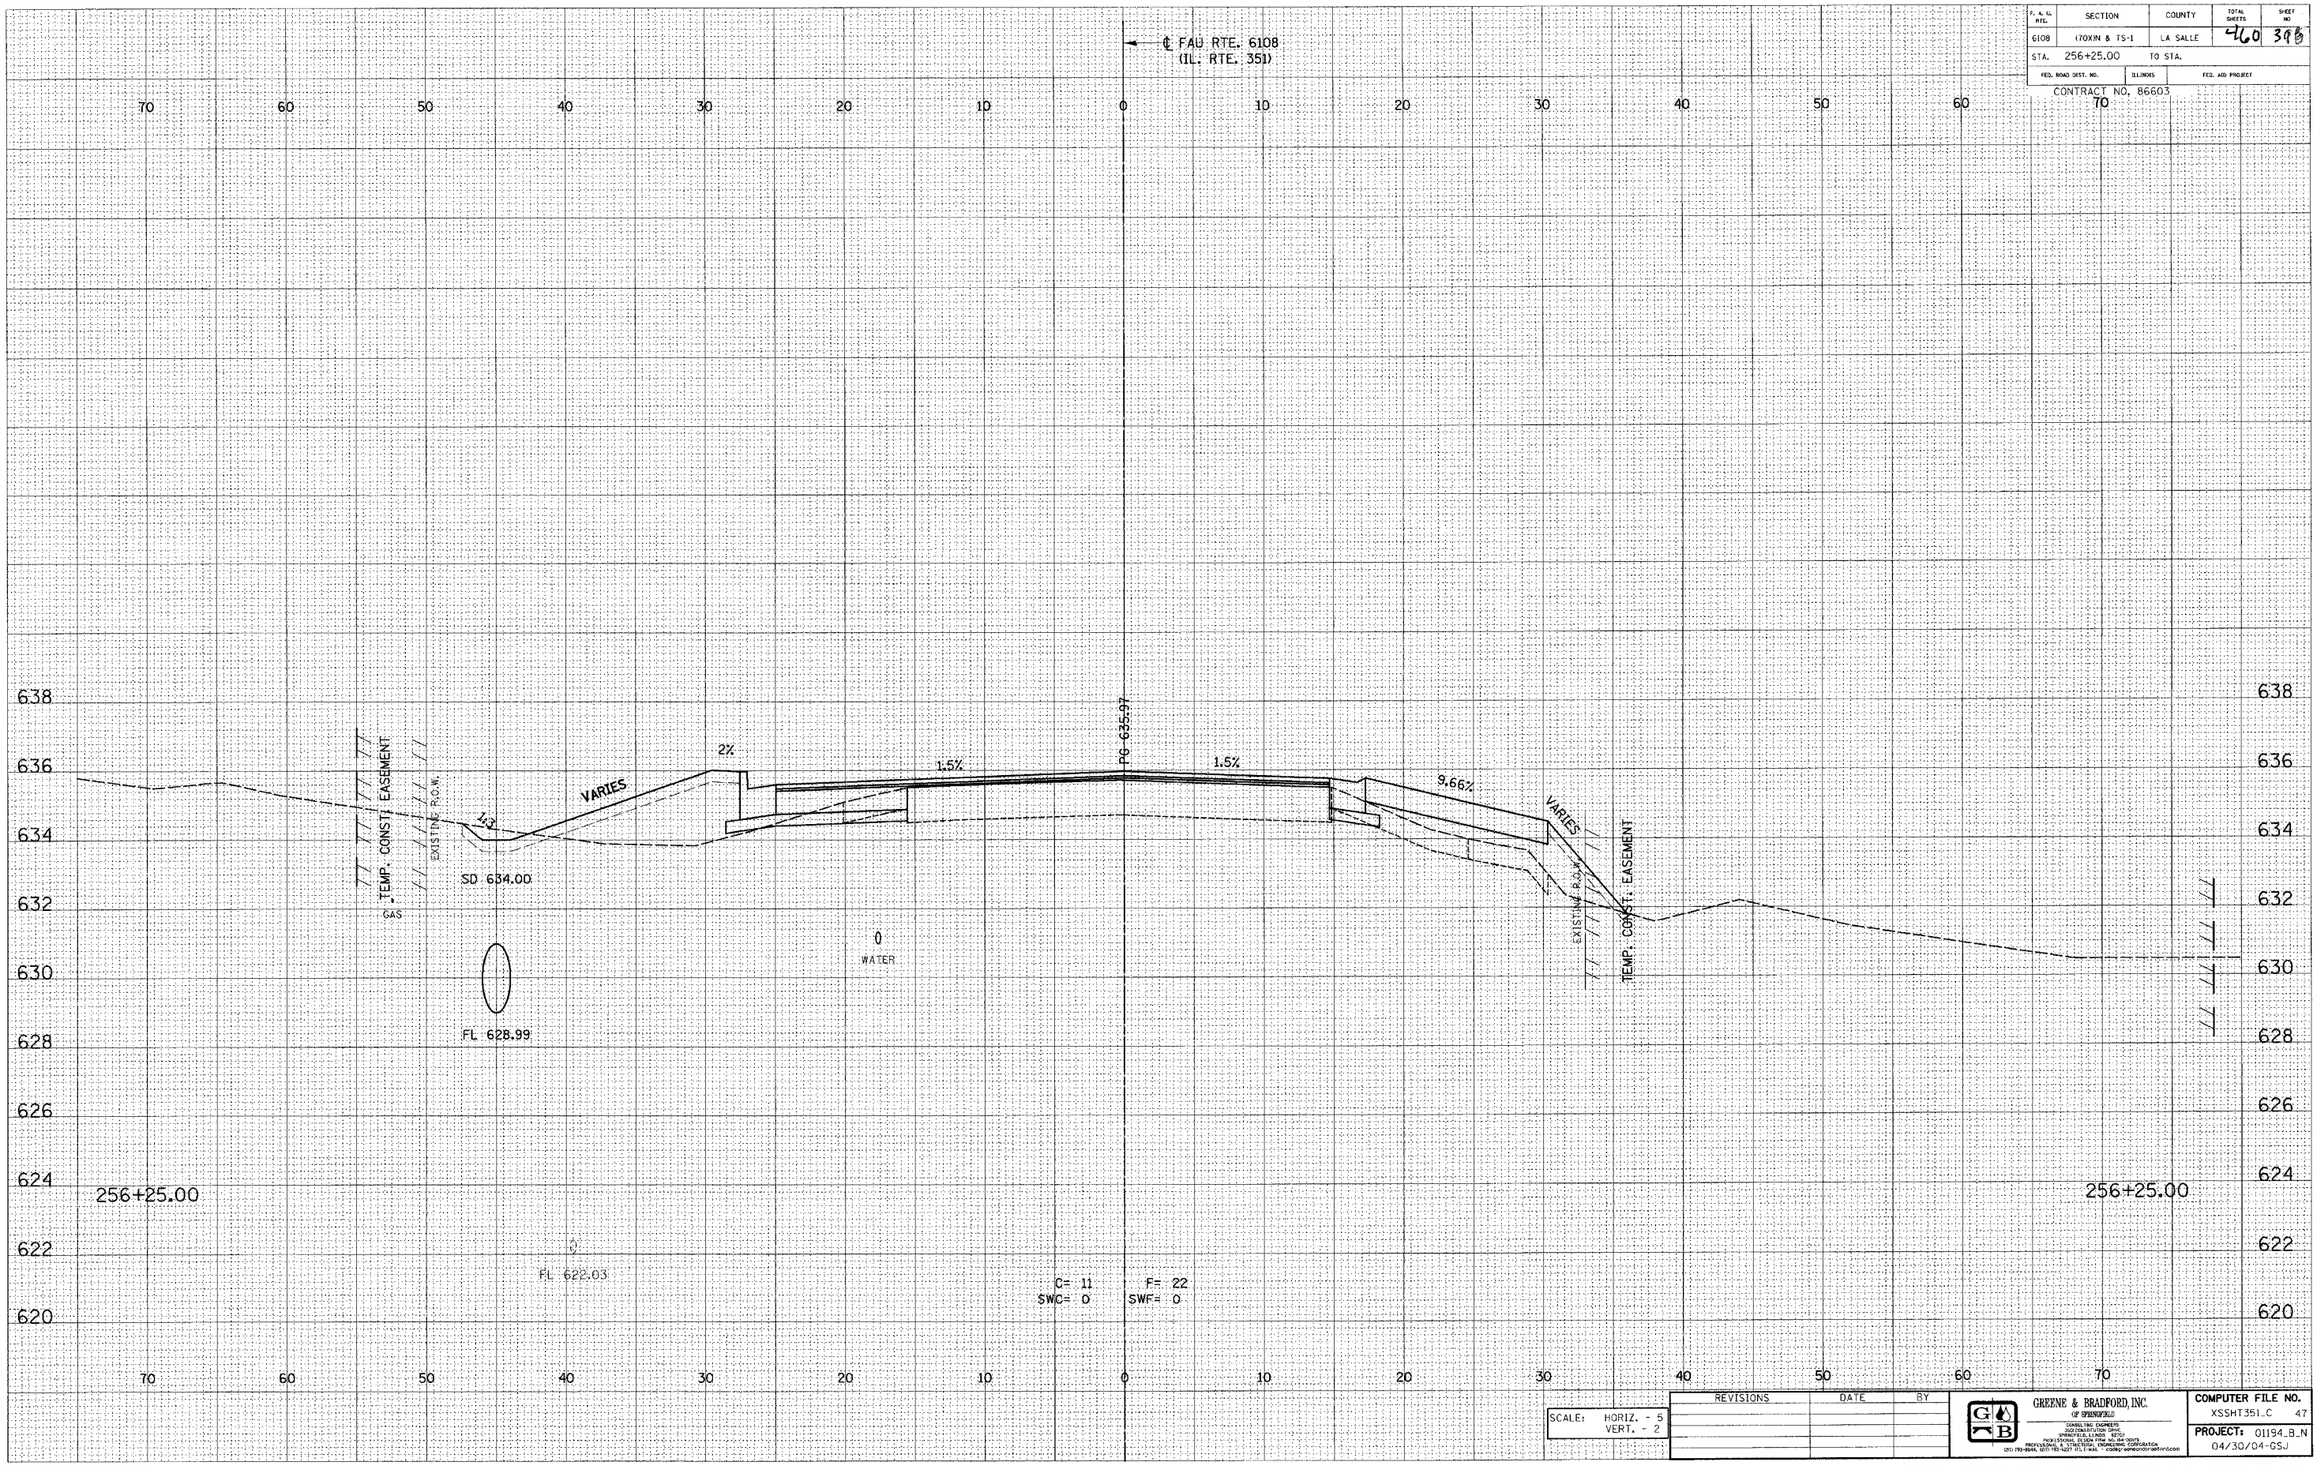

E-XSEC 1:1 8/25/98

SCALE:	HORIZ. - 5
	VERT. - 2

REVISIONS	DATE	BY

GREENE & BRADFORD, INC.
OF SPRINGFIELD
CONSULTING ENGINEERS
3120 CONSTITUTION DRIVE
SPRINGFIELD, ILLINOIS 62707
P.O.BOX 19474 SPRINGFIELD, ILLINOIS 62794-9474
PROFESSIONAL & STRUCTURAL ENGINEERING CORPORATION
(217) 793-8944, (217) 793-1477 (FAX) e-mail - cadd@greenebradford.com

COMPUTER FILE NO.
XSSHT351_C 47

PROJECT: 01194_B_N
04/30/04-GSJ

FAU RTE. 6108 (IL. RTE. 351) LA SALLE CO.