| DESIGN | | |
|---|---|---|
| INT. | DATE | REASON |
| | | |

| FINAL SURVEY | NOTE BOOK | NO. | SURVEYED | PLOTTED | TRAVERSE & AREAS | AREAS CHECKED | BY | DATE |
|---|---|---|---|---|---|---|---|---|
| | | | | | | | | |

| PLOTS & CHECKS | | | |
|---|---|---|---|
| INT. | DATE | NO. | REASON |
| | | | |

| ORIGINAL SURVEY | NOTE BOOK | NO. | SURVEYED | PLOTTED | TRAVERSE & AREAS | AREAS CHECKED | BY | DATE |
|---|---|---|---|---|---|---|---|---|
| | | | | | | | | |

| CHECKS | | |
|---|---|---|
| INT. | DATE | REASON |
| | | |

| F. A. U. RTE. | SECTION | COUNTY | TOTAL SHEETS | SHEET NO. |
|---|---|---|---|---|
| 6108 | 17IXIN & TS-1 | LA SALLE | 410 | 415 |
| STA. | 46+75.00 | TO STA. | 47+25.00 | |
| FED. ROAD DIST. NO. | ILLINOIS | FED. AID PROJECT | | |

CONTRACT NO. 86603

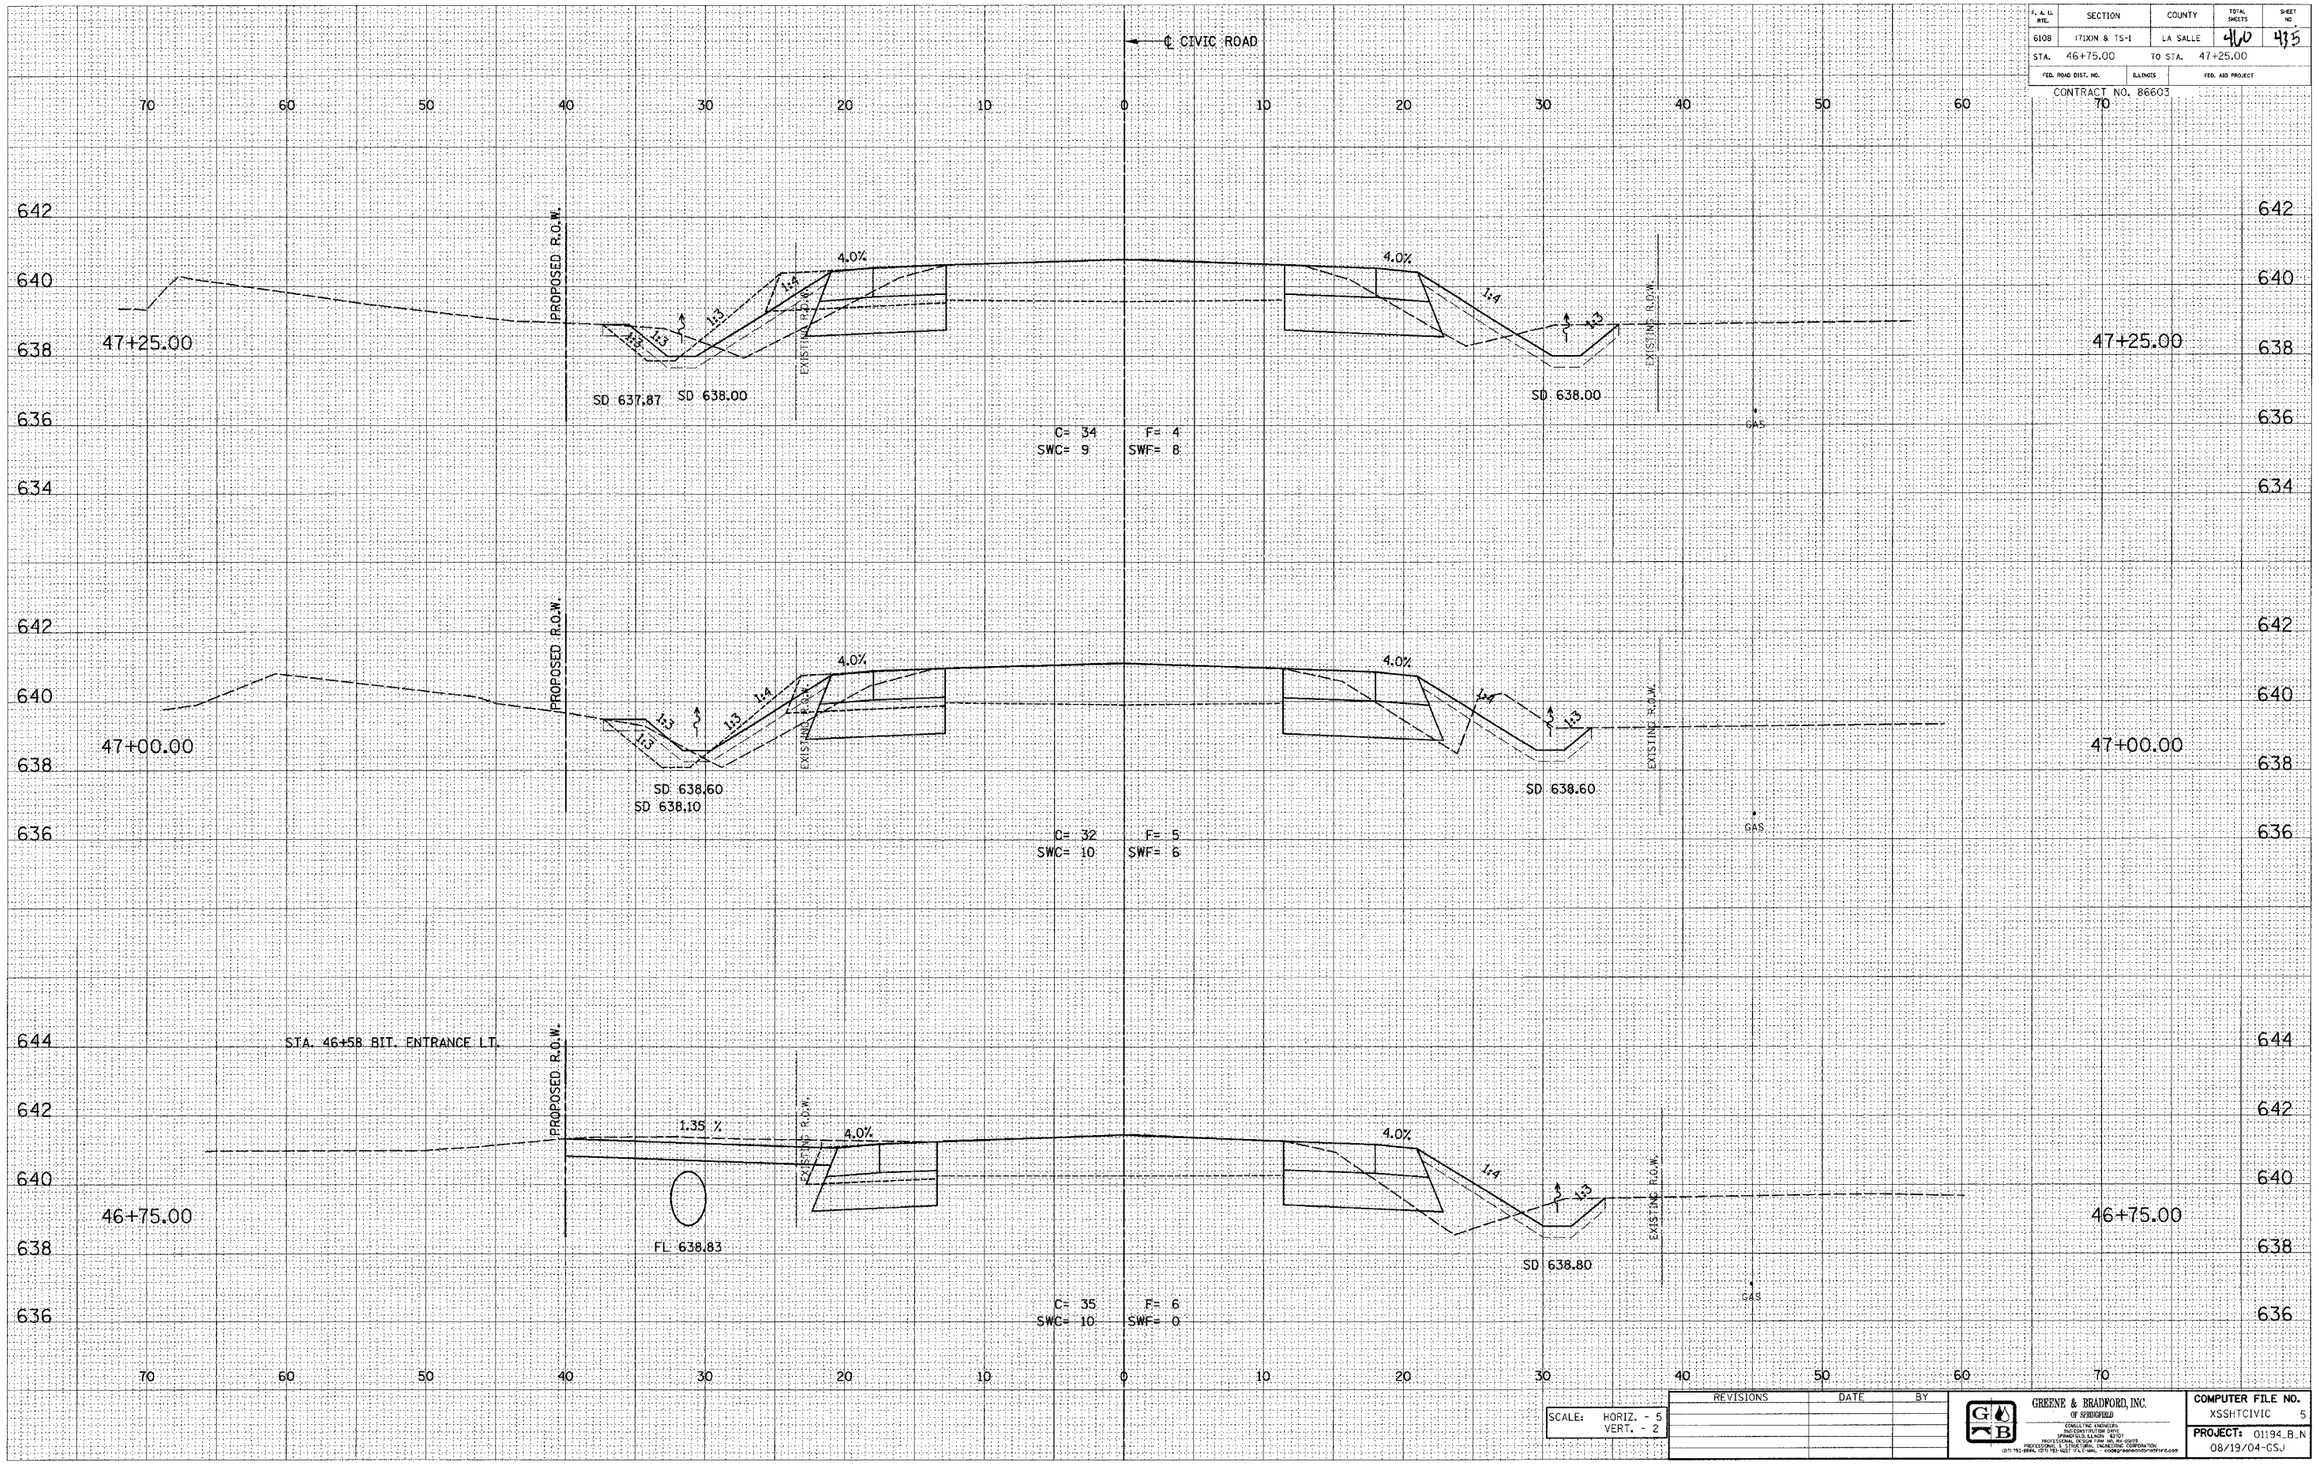


| SCALE: | HORIZ. - 5 |
|---|---|
| | VERT. - 2 |

| REVISIONS | DATE | BY |
|---|---|---|
| | | |

GREENE & BRADFORD, INC.
OF SPRINGFIELD
CONSULTING ENGINEERS
TRANSPORTATION DIVISION
SPRINGFIELD, ILLINOIS 62707
PROFESSIONAL DESIGN FIRM 184.001078
PROFESSIONAL STRUCTURAL ENGINEERING CORPORATION
(217) 793-6984, (217) 793-7027 FAX, e-mail: mail@greenebradford.com

COMPUTER FILE NO.
XSSHTCIVIC 5

PROJECT: 01194.B.N
08/19/04-GSJ

E-XSEC 1:1 8/25/98

CIVIC ROAD - LA SALLE CO.