DESIGN		
INT.	DATE	REASON

ORIGINAL SURVEY	NOTE BROM	NO.	BY	DATE
SURVEYED				
PLOTTED				
DRAWN				
AREAS				
AREAS CHECKED				

PLOTS & CHECKS			
INT.	DATE	NO.	REASON

FINAL SURVEY	NOTE BROM	NO.	BY	DATE
SURVEYED				
PLOTTED				
DRAWN				
AREAS				
AREAS CHECKED				

CHECKS		
INT.	DATE	REASON

F. A. Rte.	SECTION	COUNTY	TOTAL SHEETS	SHEET NO
6108	(7)XIN & TS-1	LA SALLE	460	440
STA. 50+75.00	TO STA. 51+00.00			
FED. ROAD DIST. NO.	ILLINOIS	FED. AID PROJECT		
CONTRACT NO. 86603				

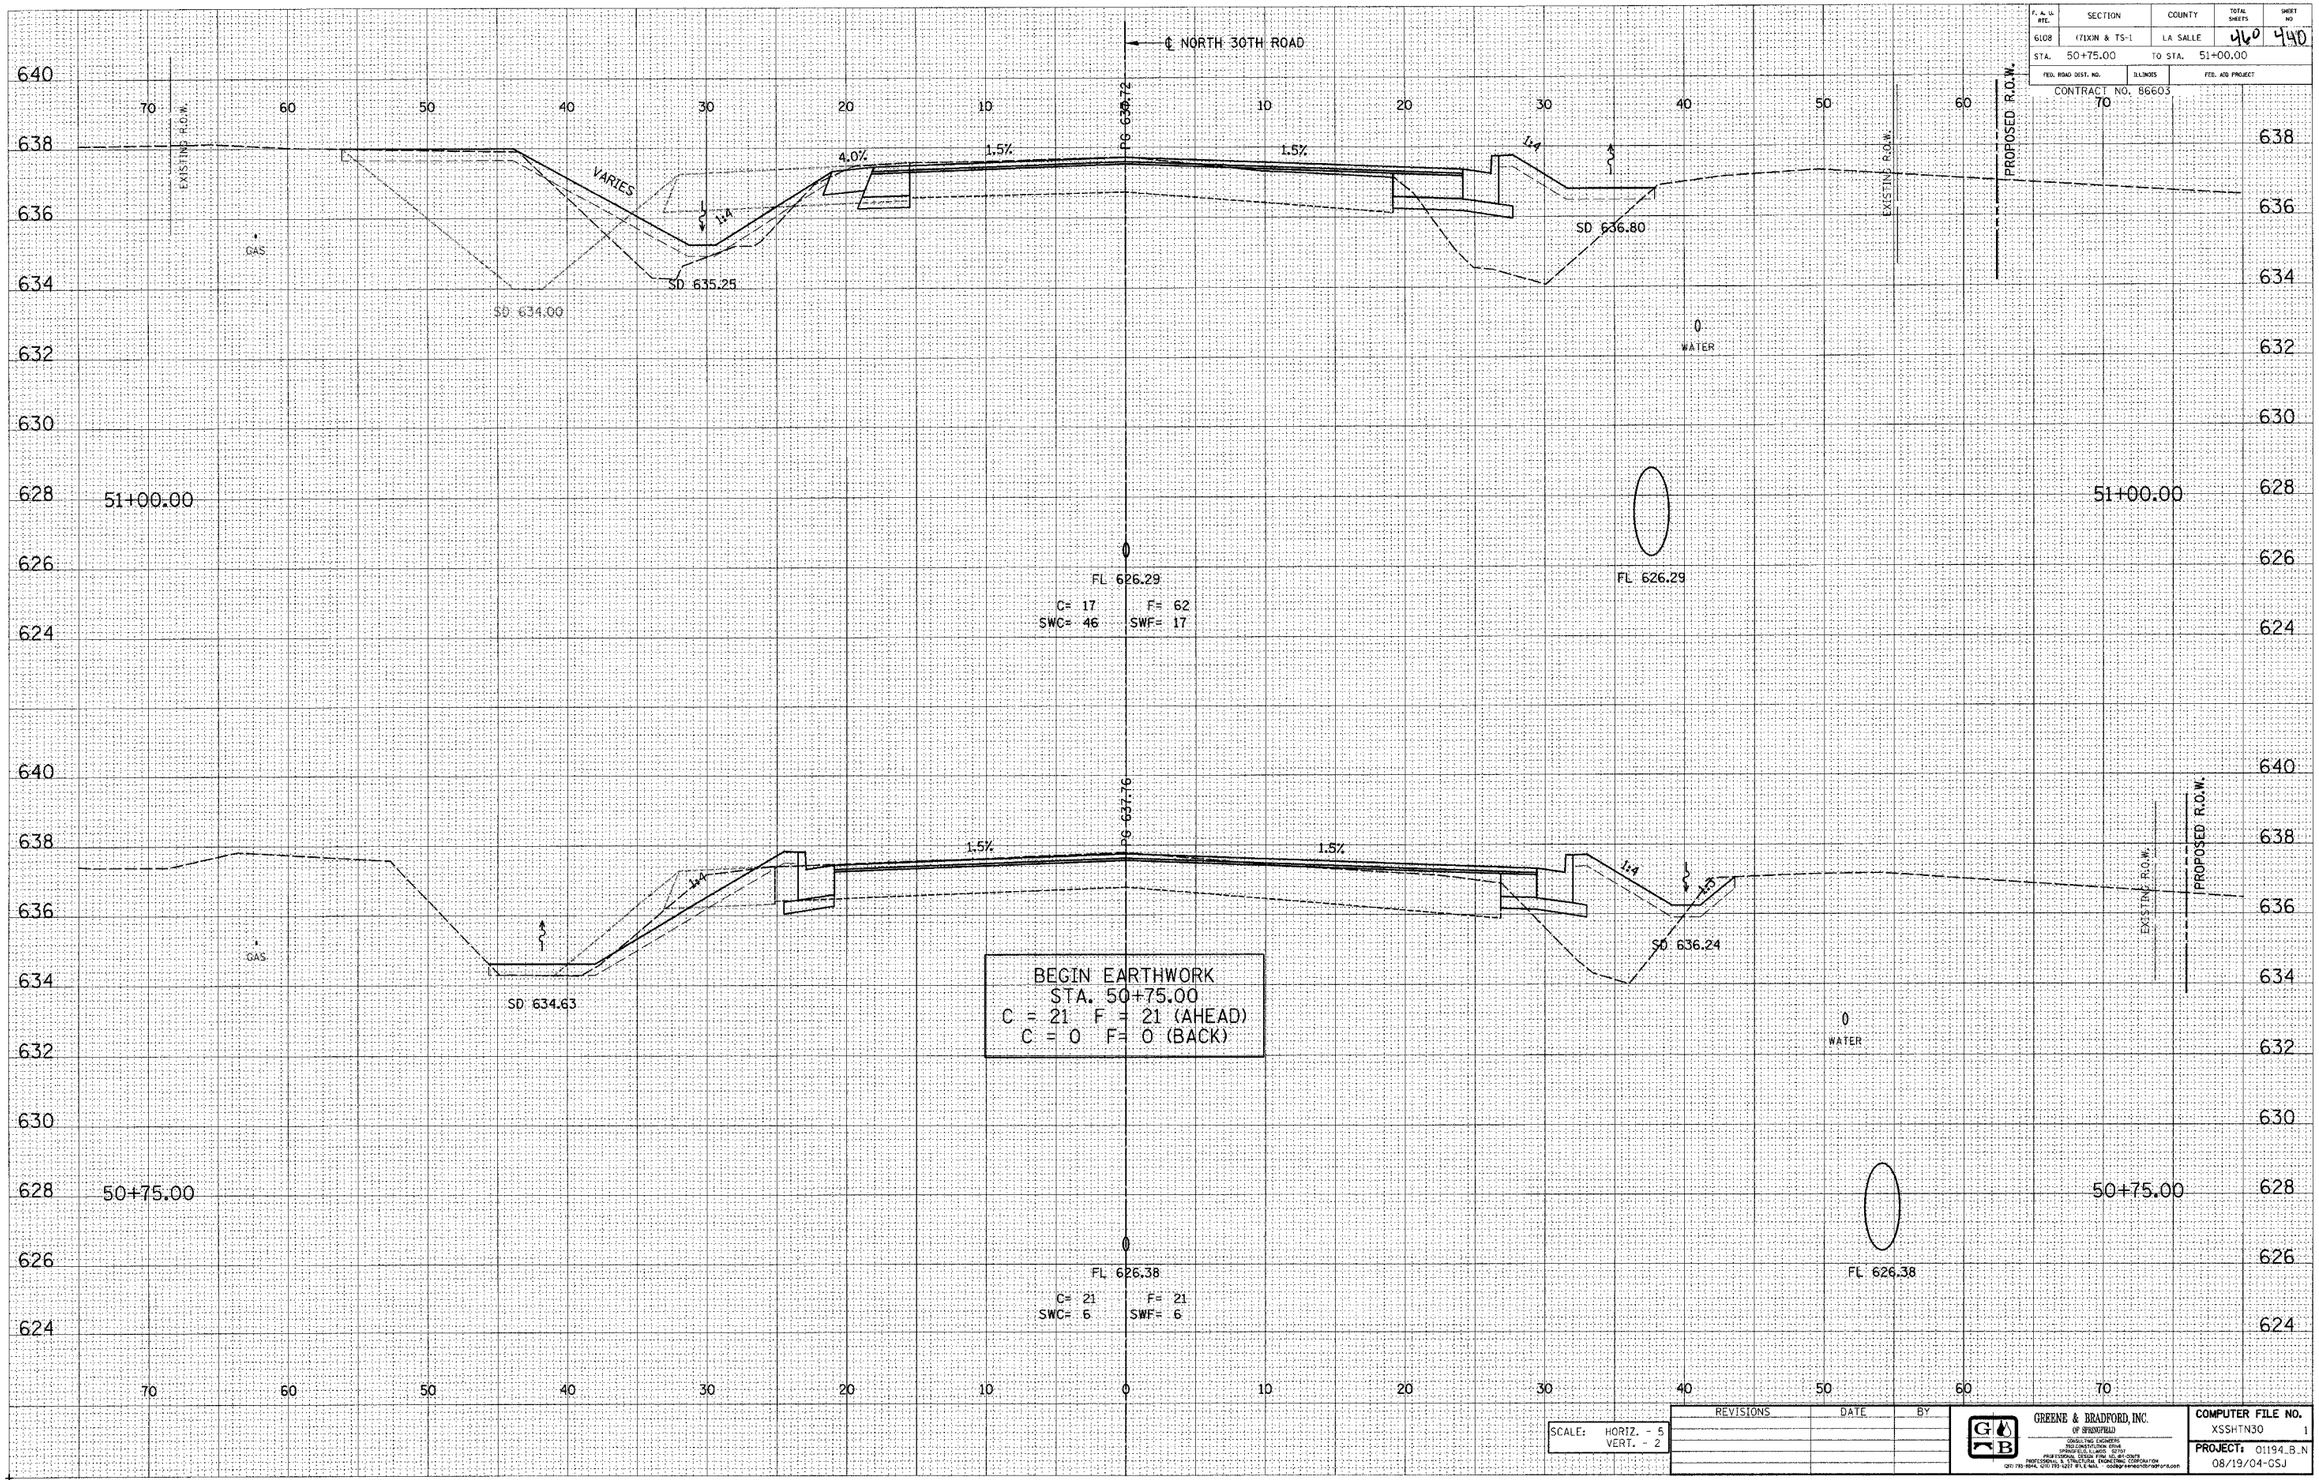

E-XSEC 1:1 8/25/98

SCALE:	HORIZ. - 5
	VERT. - 2

REVISIONS	DATE	BY

GREENE & BRADFORD, INC.
OF BRADFORD
CONSULTING ENGINEERS
1900 CONSTITUTION AVENUE
SPRINGFIELD, ILLINOIS 62707
PROFESSIONAL DESIGN FIRM NO. 184.001579
PROFESSIONAL LAND SURVEYING CORPORATION
(217) 793-9594, (217) 793-1277 (FAX) - e-mail: - address@greenebradford.com

COMPUTER FILE NO.	
XSSHTN30	1
PROJECT: 01194.B.N	
08/19/04-GSJ	

NORTH 30TH ROAD - LA SALLE CO.

I:\PLT_FILES\plot_xsshtn30.dgn 10/20/2004 9:00:26 PM User = gscgi