DESIGN		
INT.	DATE	REASON

FINAL SURVEY	BY	DATE
NOTE BOOK	SURVEYED	
NO.	PLOTTED	
	TRANSFER	
	AREAS	
	AREAS CHECKED	

PLOTS & CHECKS			
INT.	DATE	NO.	REASON

ORIGINAL SURVEY	BY	DATE
NOTE BOOK	SURVEYED	
NO.	PLOTTED	
	TRANSFER	
	AREAS	
	AREAS CHECKED	

CHECKS		
INT.	DATE	REASON

F. A. Rt. Rte.	SECTION	COUNTY	TOTAL SHEETS	SHEET No.
6108	(71)KIN & TS-1	LA SALLE	460	445
STA. 52+25.00	TO STA. 51+00.00			
FED. ROAD DIST. NO.	ILLINOIS	FED. AID PROJECT		

CONTRACT NO. 86603

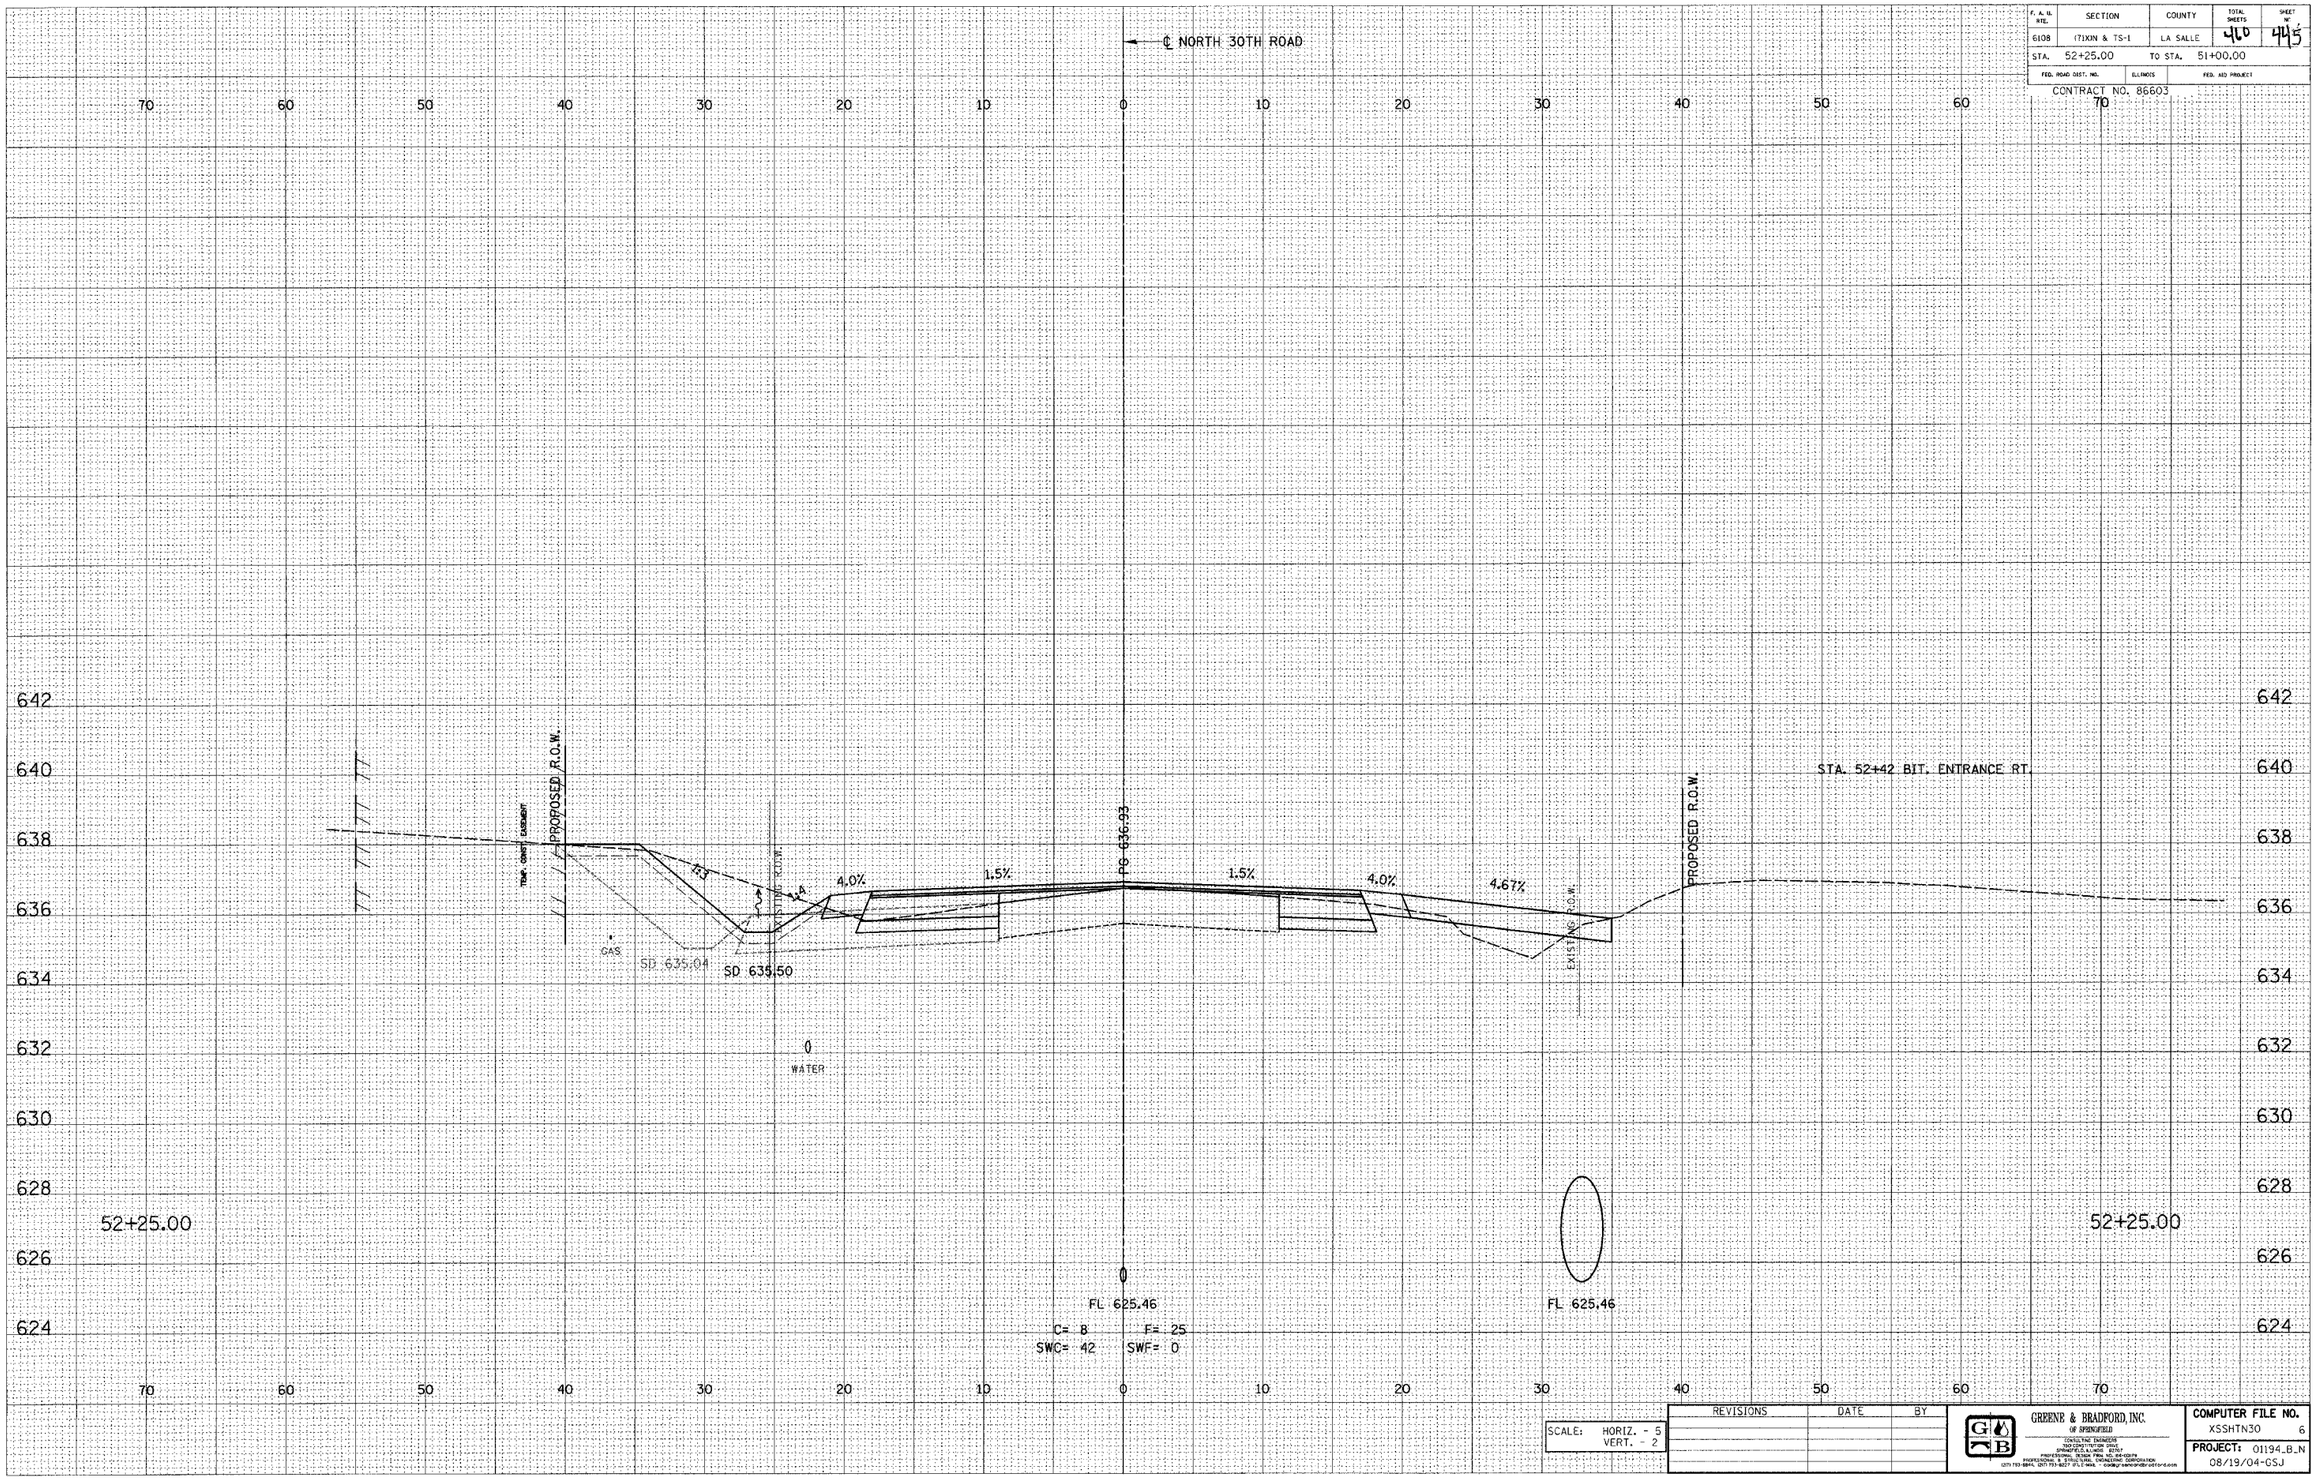

SCALE:	HORIZ. - 5
	VERT. - 2

REVISIONS	DATE	BY

GREENE & BRADFORD, INC. OF SPRINGFIELD
CONSULTING ENGINEERS
1000 SOUTH 6TH STREET
SPRINGFIELD, ILLINOIS 62617
PROFESSIONAL DESIGN FIRM NO. 184-001279
ENGINEERING • SURVEYING • PLANNING CORPORATION
(217) 793-8844, (217) 793-8277 (FILE MAIL) • cadd@greenebradford.com

COMPUTER FILE NO. XSSHTN30 6

PROJECT: 01194_B_N

08/19/04-GSJ

E-XSEC 1:1 8/25/98

NORTH 30TH ROAD - LA SALLE CO.

plot Plotted on 8x11-ISSUED.dgn 10/20/2004 3:22:27 PM User: gregj