DESIGN		
INT.	DATE	REASON

FINAL SURVEY	SURVEYED	BY	DATE
NOTE BOOK	PLOTTED		
NO.	TEMPLATE		
	AREAS		
	AREAS CHECKED		

PLOTS & CHECKS		
INT.	DATE/NO.	REASON

ORIGINAL SURVEY	SURVEYED	BY	DATE
NOTE BOOK	PLOTTED		
NO.	TEMPLATE		
	AREAS		
	AREAS CHECKED		

CHECKS		
INT.	DATE	REASON

F. A. RTE.	SECTION	COUNTY	TOTAL SHEETS	SHEET NO
6108	(71)(IN & TS-1	LA SALLE	460	459
STA. 54+75.00	TO STA. 55+00.00			
FED. ROAD DIST. NO.	ILLINOIS	FED. AID PROJECT		
CONTRACT NO. 86603				

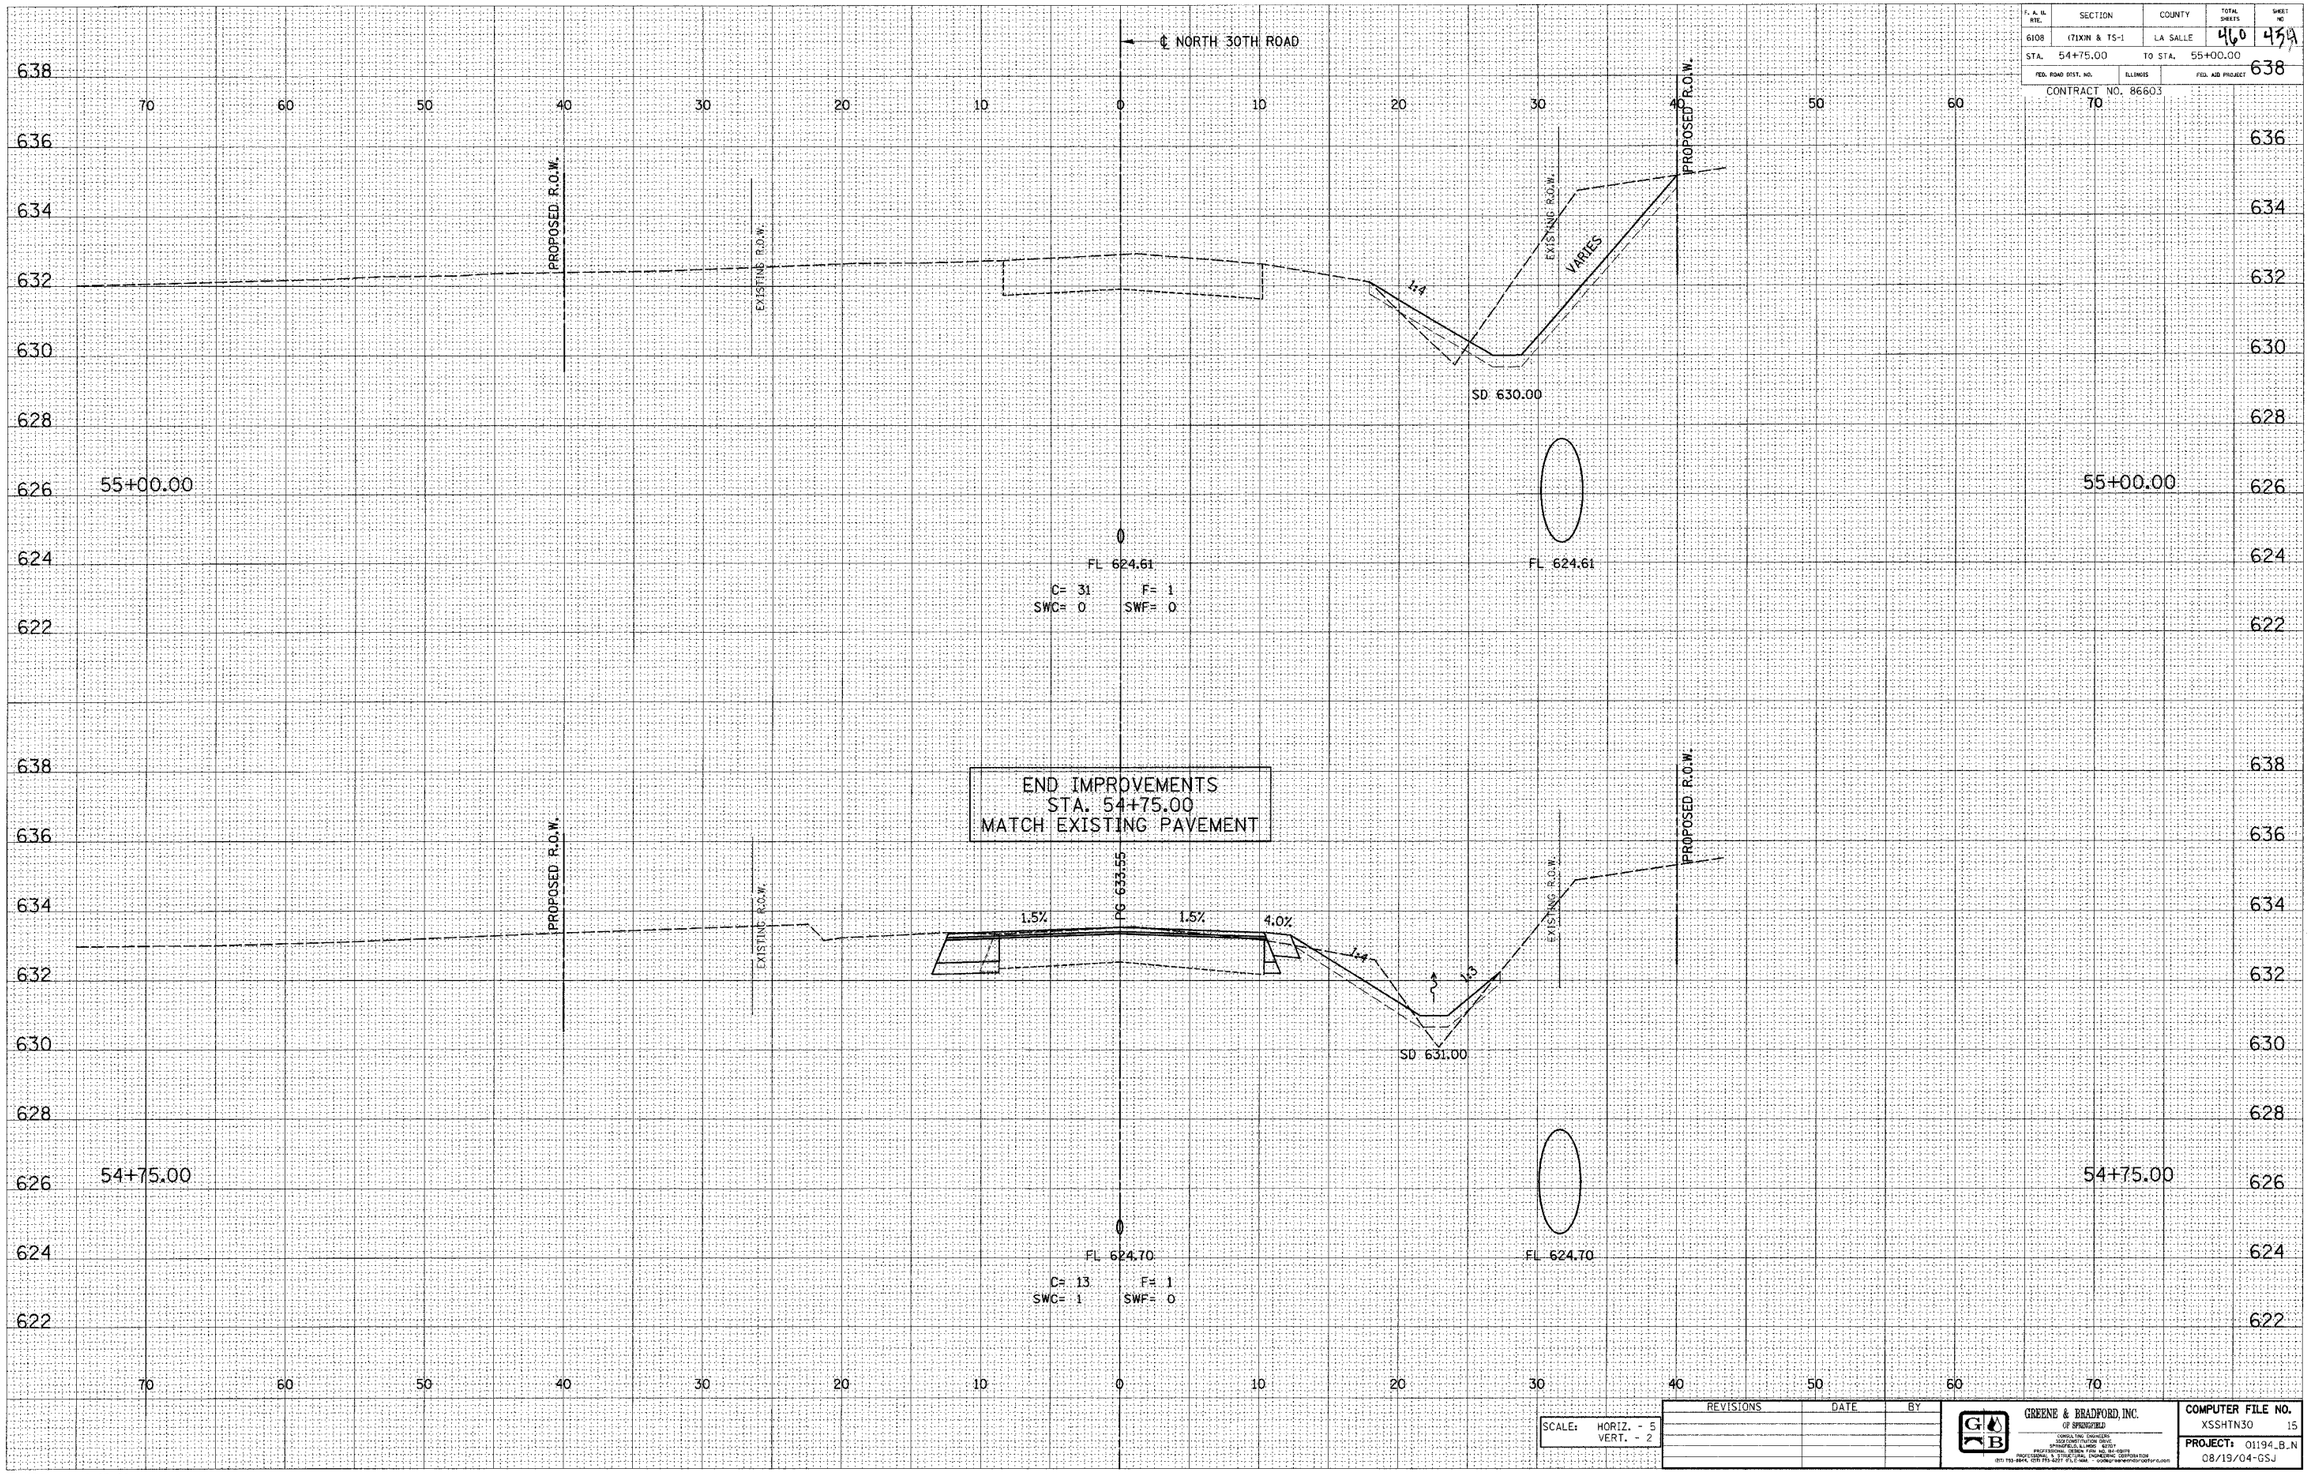

SCALE: HORIZ. - 5
VERT. - 2

REVISIONS	DATE	BY

GREENE & BRADFORD, INC.
OF SPRINGFIELD
CONSULTING ENGINEERS
1000 CONSTITUTION DRIVE
SPRINGFIELD, ILLINOIS 62707
PROFESSIONAL DESIGN FIRM 184.001379
PROFESSIONAL SURVEYING CORPORATION
(217) 793-2974, (217) 793-3277 (FAX) - gbbgreenebradford.com

COMPUTER FILE NO.
XSSHTN30 15

PROJECT: 01194.B.N
08/19/04-GSJ

E-XSEC 1:1 8/25/98

NORTH 30TH ROAD - LA SALLE CO.

\\corp\ projects\ pert\ xsshtn30.dgn 10/20/2004 9:00:29 PM User = greg