DESIGN		
INT.	DATE	REASON

FINAL SURVEY	BY	DATE
NOTE BOOK	SURVEYED	
NO.	PLOTTED	
	TYPED	
	AREAS	
	AREAS CHECKED	

PLOTS & CHECKS			
INT.	DATE	NO.	REASON

ORIGINAL SURVEY	BY	DATE
NOTE BOOK	SURVEYED	
NO.	PLOTTED	
	TYPED	
	AREAS	
	AREAS CHECKED	

CHECKS		
INT.	DATE	REASON

F. A. U. RTE.	SECTION	COUNTY	TOTAL SHEETS	SHEET NO.
6108	(7)XIN & TS-1	LA SALLE	460	455
STA. 55+25.00	TO STA. 55+50.00			
FED. ROAD DIST. NO.	ILLINOIS	FED. AID PROJECT		

CONTRACT NO. 86603

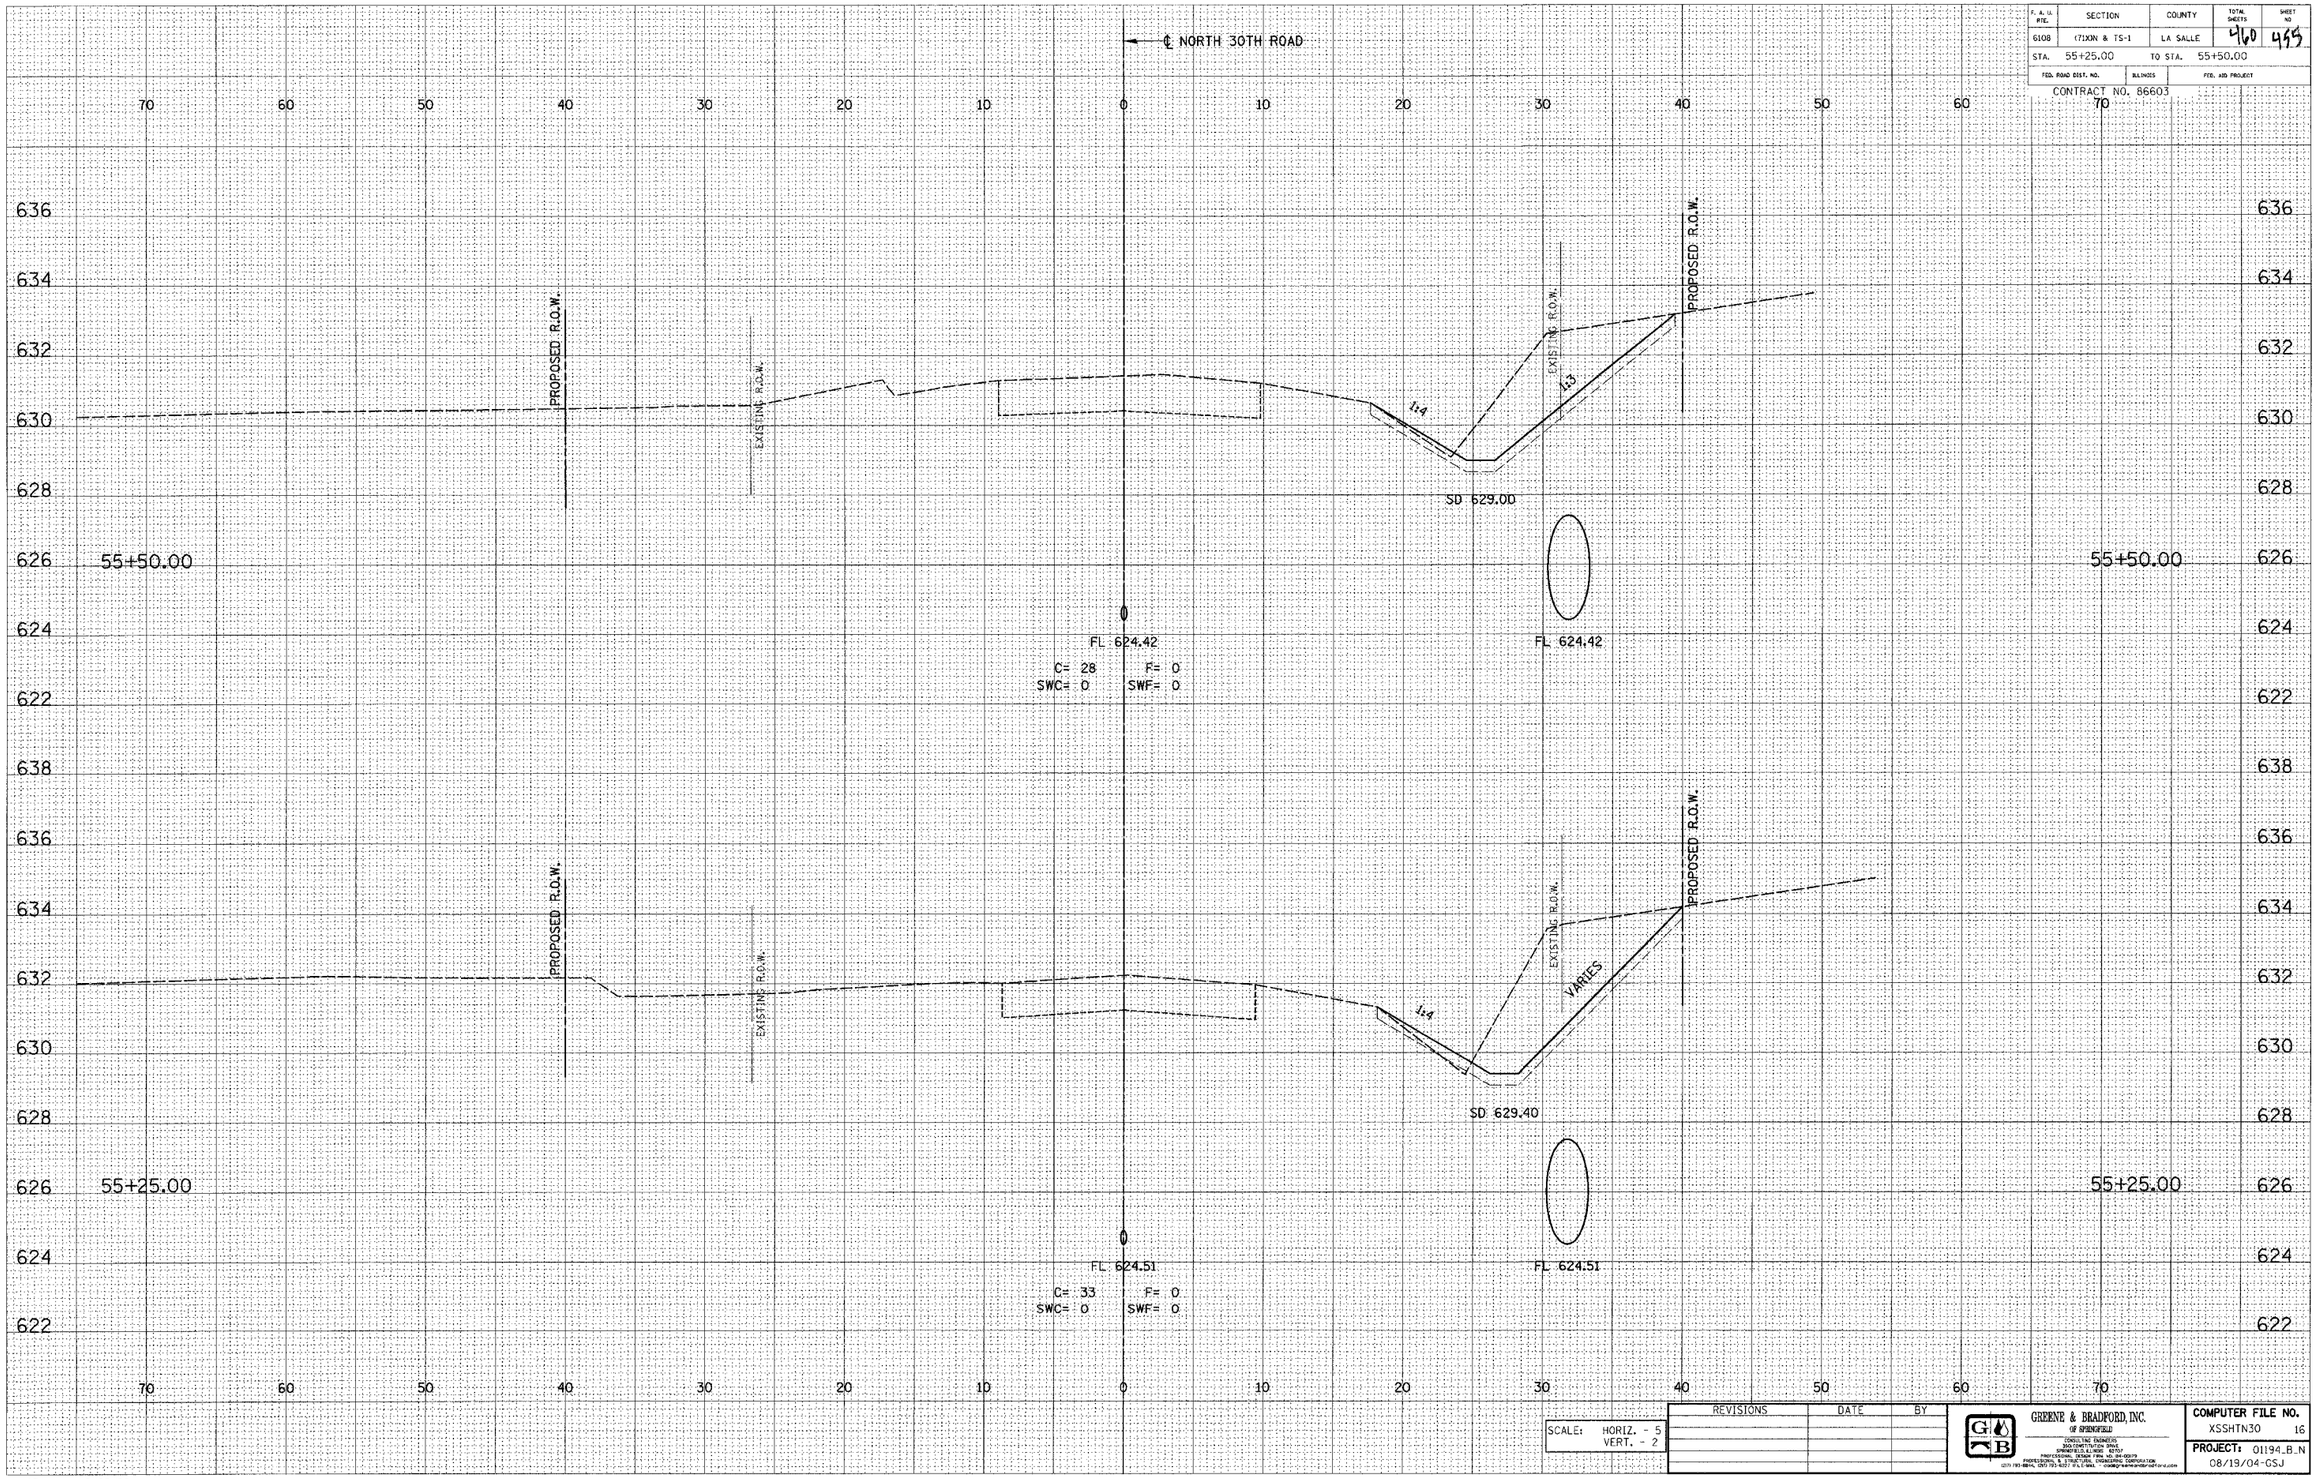

E-XSEC 1:1 8/25/98

SCALE: HORIZ. - 5
VERT. - 2

REVISIONS	DATE	BY

GREENE & BRADFORD, INC.
OF SPRINGFIELD
CONSULTING ENGINEERS
CONSTRUCTION SERVICES
PROFESSIONAL DESIGN FIRM NO. 184-000179
PROFESSIONAL & STRUCTURAL ENGINEERING CORPORATION
(217) 793-8814, (800) 793-8227 FAX (217) 793-8843 - GBSPRINGFIELD@GBSPRINGFIELD.COM

COMPUTER FILE NO.
XSSHTN30 16

PROJECT: 01194_B_N
08/19/04-GSJ

NORTH 30TH ROAD - LA SALLE CO.

C:\Projects\01194_B_N\Cad\Xsshtn30.dgn 19-Oct-2004 3:02:30 PM User: greg