DESIGN		
INT.	DATE	REASON

FINAL / ORIGINAL SURVEY	DATE
NOTE BOOK	BY
NO.	SURVEYED
	PLOTTED
	TEMPLATE
	AREAS
	AREAS CHECKED

PLOTS & CHECKS			
INT.	DATE	NO.	REASON

CHECKS		
INT.	DATE	REASON

F. A. U. RTE.	SECTION	COUNTY	TOTAL SHEETS	SHEET NO.
6108	171XIN & TS-1	LA SALLE	460	459
STA. 56+25.00	TO STA. 56+50.00			
FED. ROAD DIST. NO.	ILLINOIS	FED. AID PROJECT		

CONTRACT NO. 86603

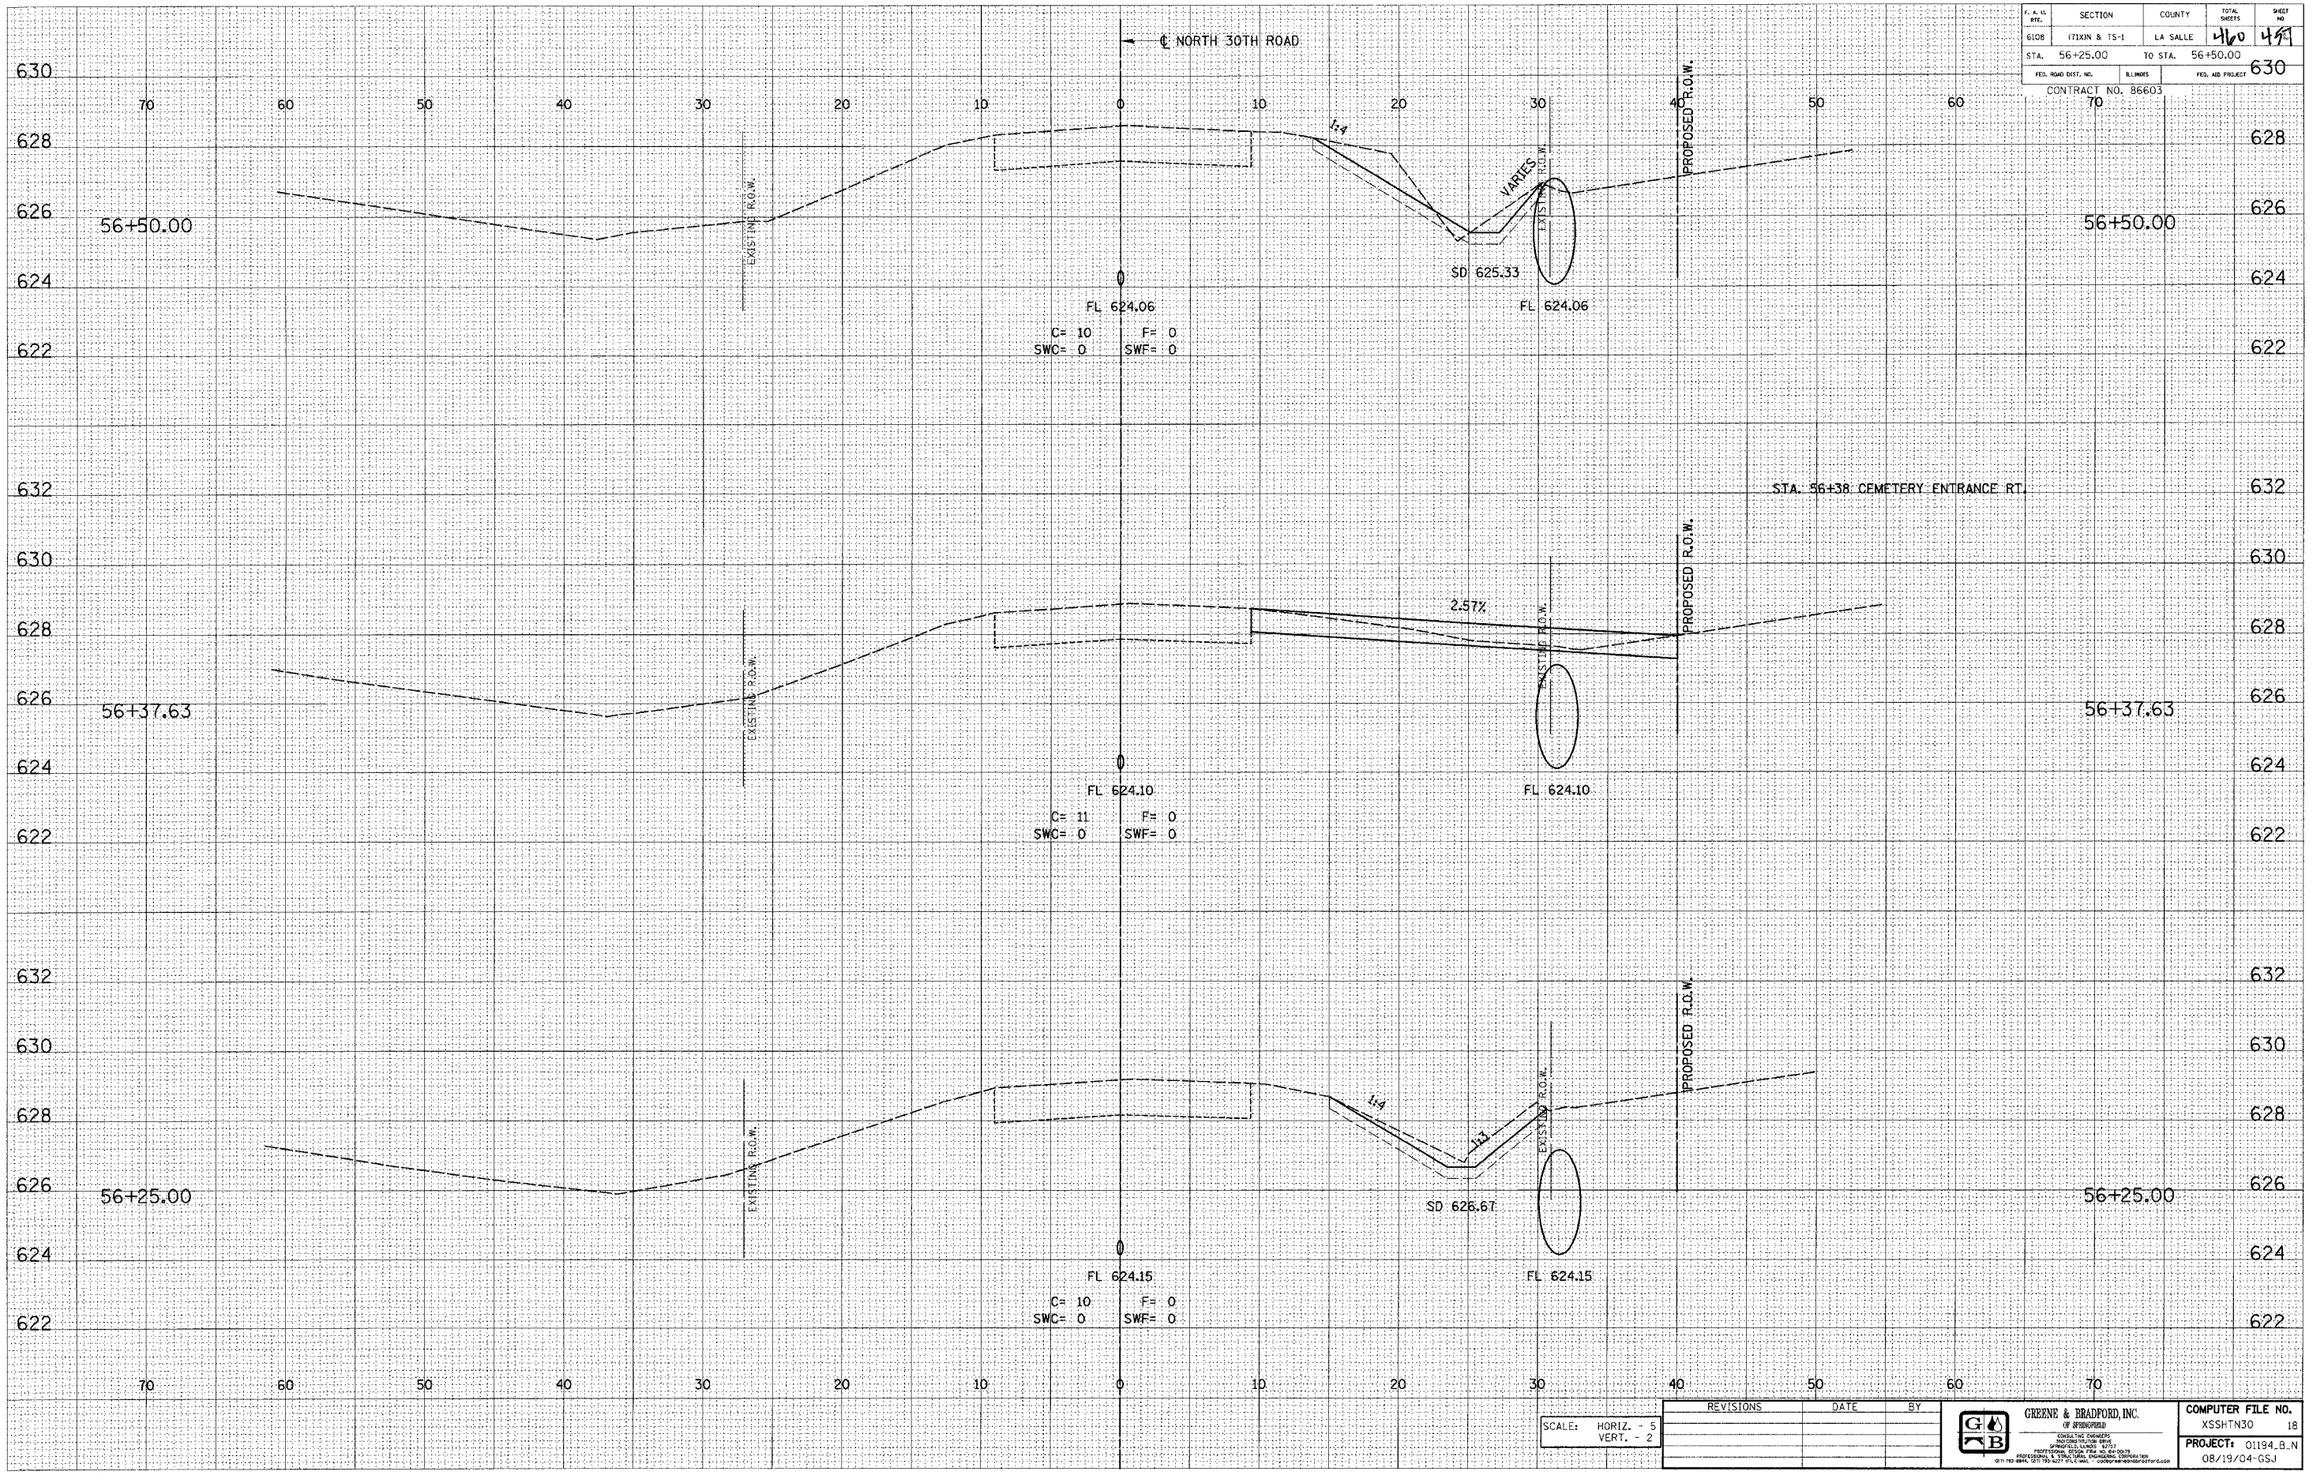

REVISIONS	DATE	BY

SCALE: HORIZ. - 5
VERT. - 2

GREENE & BRADFORD, INC.
OF SPRINGFIELD
CONSULTING ENGINEERS
1900 SINGLETON DRIVE
SPRINGFIELD, ILLINOIS 62703
PROFESSIONAL DESIGN FIRM NO. 184-001178
PROFESSIONAL STRUCTURAL ENGINEER - CHRISTOPHER L. TROY
(217) 793-8844, (217) 793-8277 FAX, e-mail: cooltroy@greenebradford.com

COMPUTER FILE NO.	
XSSHTN30	18
PROJECT: 01194.B_N	
08/19/04-GSJ	

E-XSEC 1:1 8/25/98

NORTH 30TH ROAD - LA SALLE CO.