DESIGN		
INT.	DATE	REASON

FINAL SURVEY	BY	DATE
NOTE BOOK		
NO.		
SURVEYED		
PLOTTED		
TYPESETTE		
AREAS CHECKED		

PLOTS & CHECKS			
INT.	DATE	NO.	REASON

ORIGINAL SURVEY	BY	DATE
NOTE BOOK		
NO.		
SURVEYED		
PLOTTED		
TYPESETTE		
AREAS CHECKED		

CHECKS		
INT.	DATE	REASON

F. A. U. RTE.	SECTION	COUNTY	TOTAL SHEETS	SHEET NO
6108	(7)XIN & TS-1	LA SALLE	460	459
STA. 57+50.00	TO STA. 58+00.00			
FED. ROAD DIST. NO.	ILLINOIS	FED. AID PROJECT		

CONTRACT NO. 86603

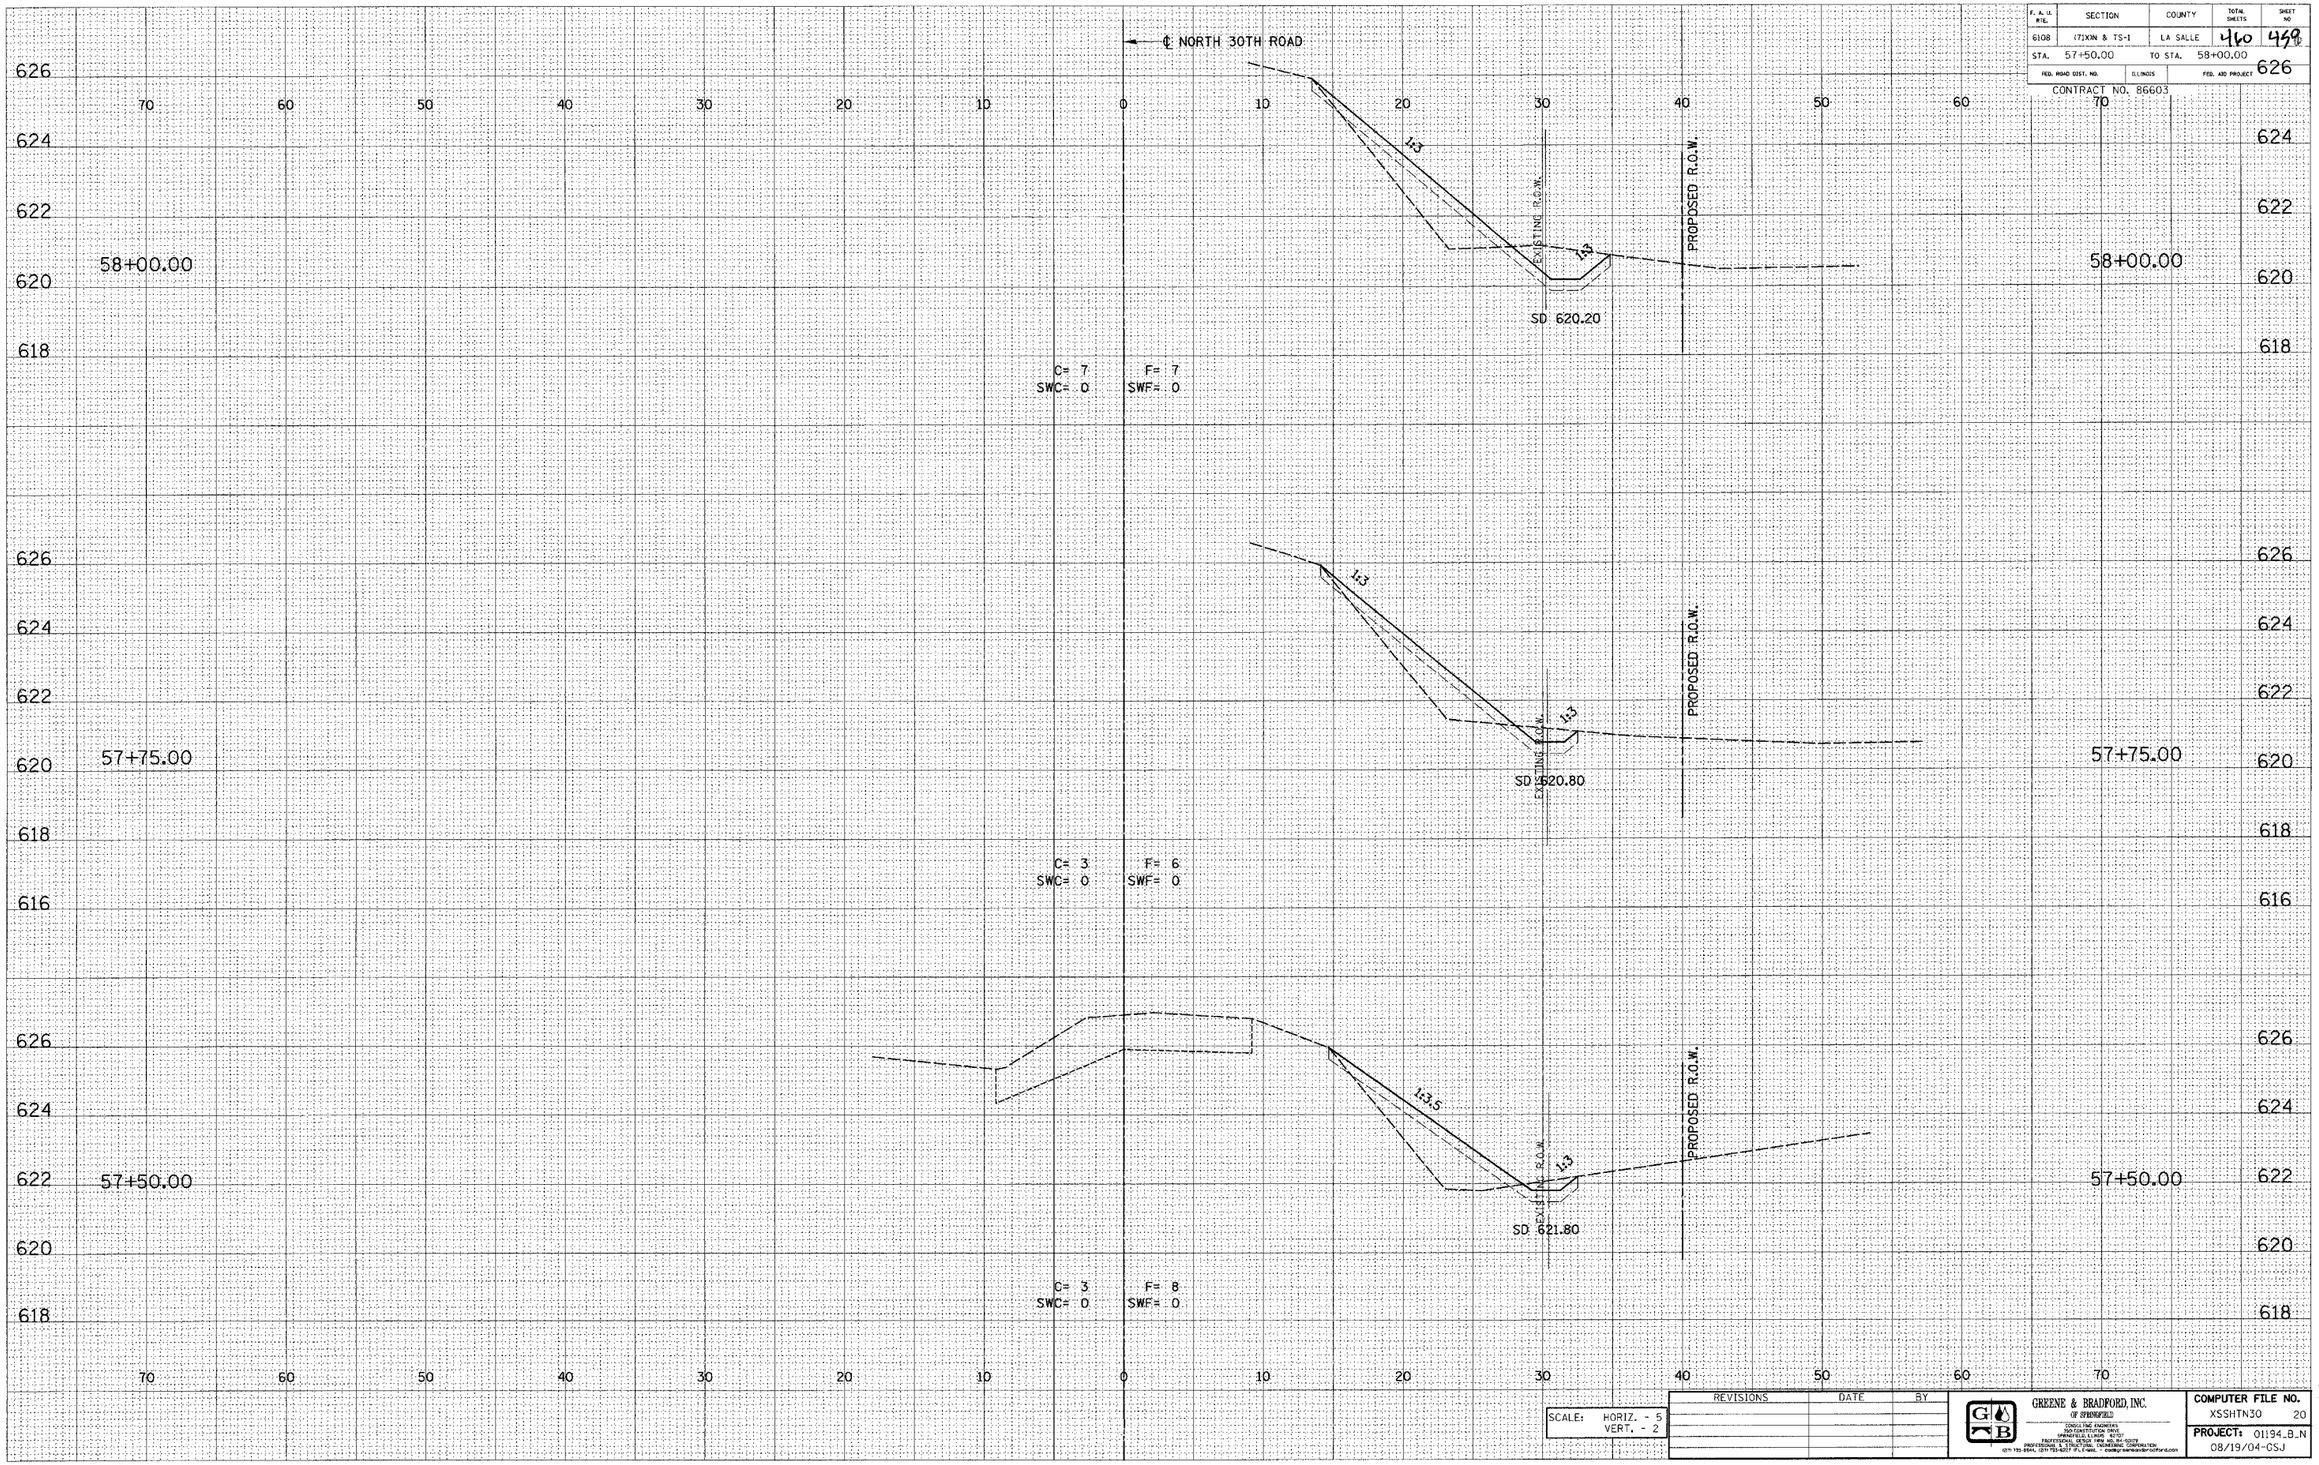

SCALE: HORIZ. - 5
VERT. - 2

REVISIONS	DATE	BY

GREENE & BRADFORD, INC.
OF SPRINGFIELD
CONSULTING ENGINEERS
1501 CONSTITUTION DRIVE
SPRINGFIELD, ILLINOIS 62707
MAILING ADDRESS: P.O. BOX 19273
PROFESSIONAL & STRUCTURAL ENGINEERING CORPORATION
(217) 793-2544, (217) 793-3277 FT. FAX, e-mail: mail@greenebradford.com

COMPUTER FILE NO.
XSSHTN30 20

PROJECT: 01194_B_N
08/19/04-GSJ

E-XSEC 1:1 8/25/98

NORTH 30TH ROAD - LA SALLE CO.