F.A.P. RTE.	SECTION	COUNTY	TOTAL SHEETS	SHEET NO.
828	12BR-2	CUMBERLAND	32	27
STA.		TO STA.		
FED. ROAD DIST. NO.		ILLINOIS	FED. AID PROJECT	

90920

FINAL SURVEY
SURVEYED
PLOTTED
NOTE BOOK
NO.
BY
DATE
TEMPLATE
AREAS CHECKED

ORIGINAL SURVEY
SURVEYED
PLOTTED
NOTE BOOK
NO.
BY
DATE
TEMP.-STE
AREAS CHECKED

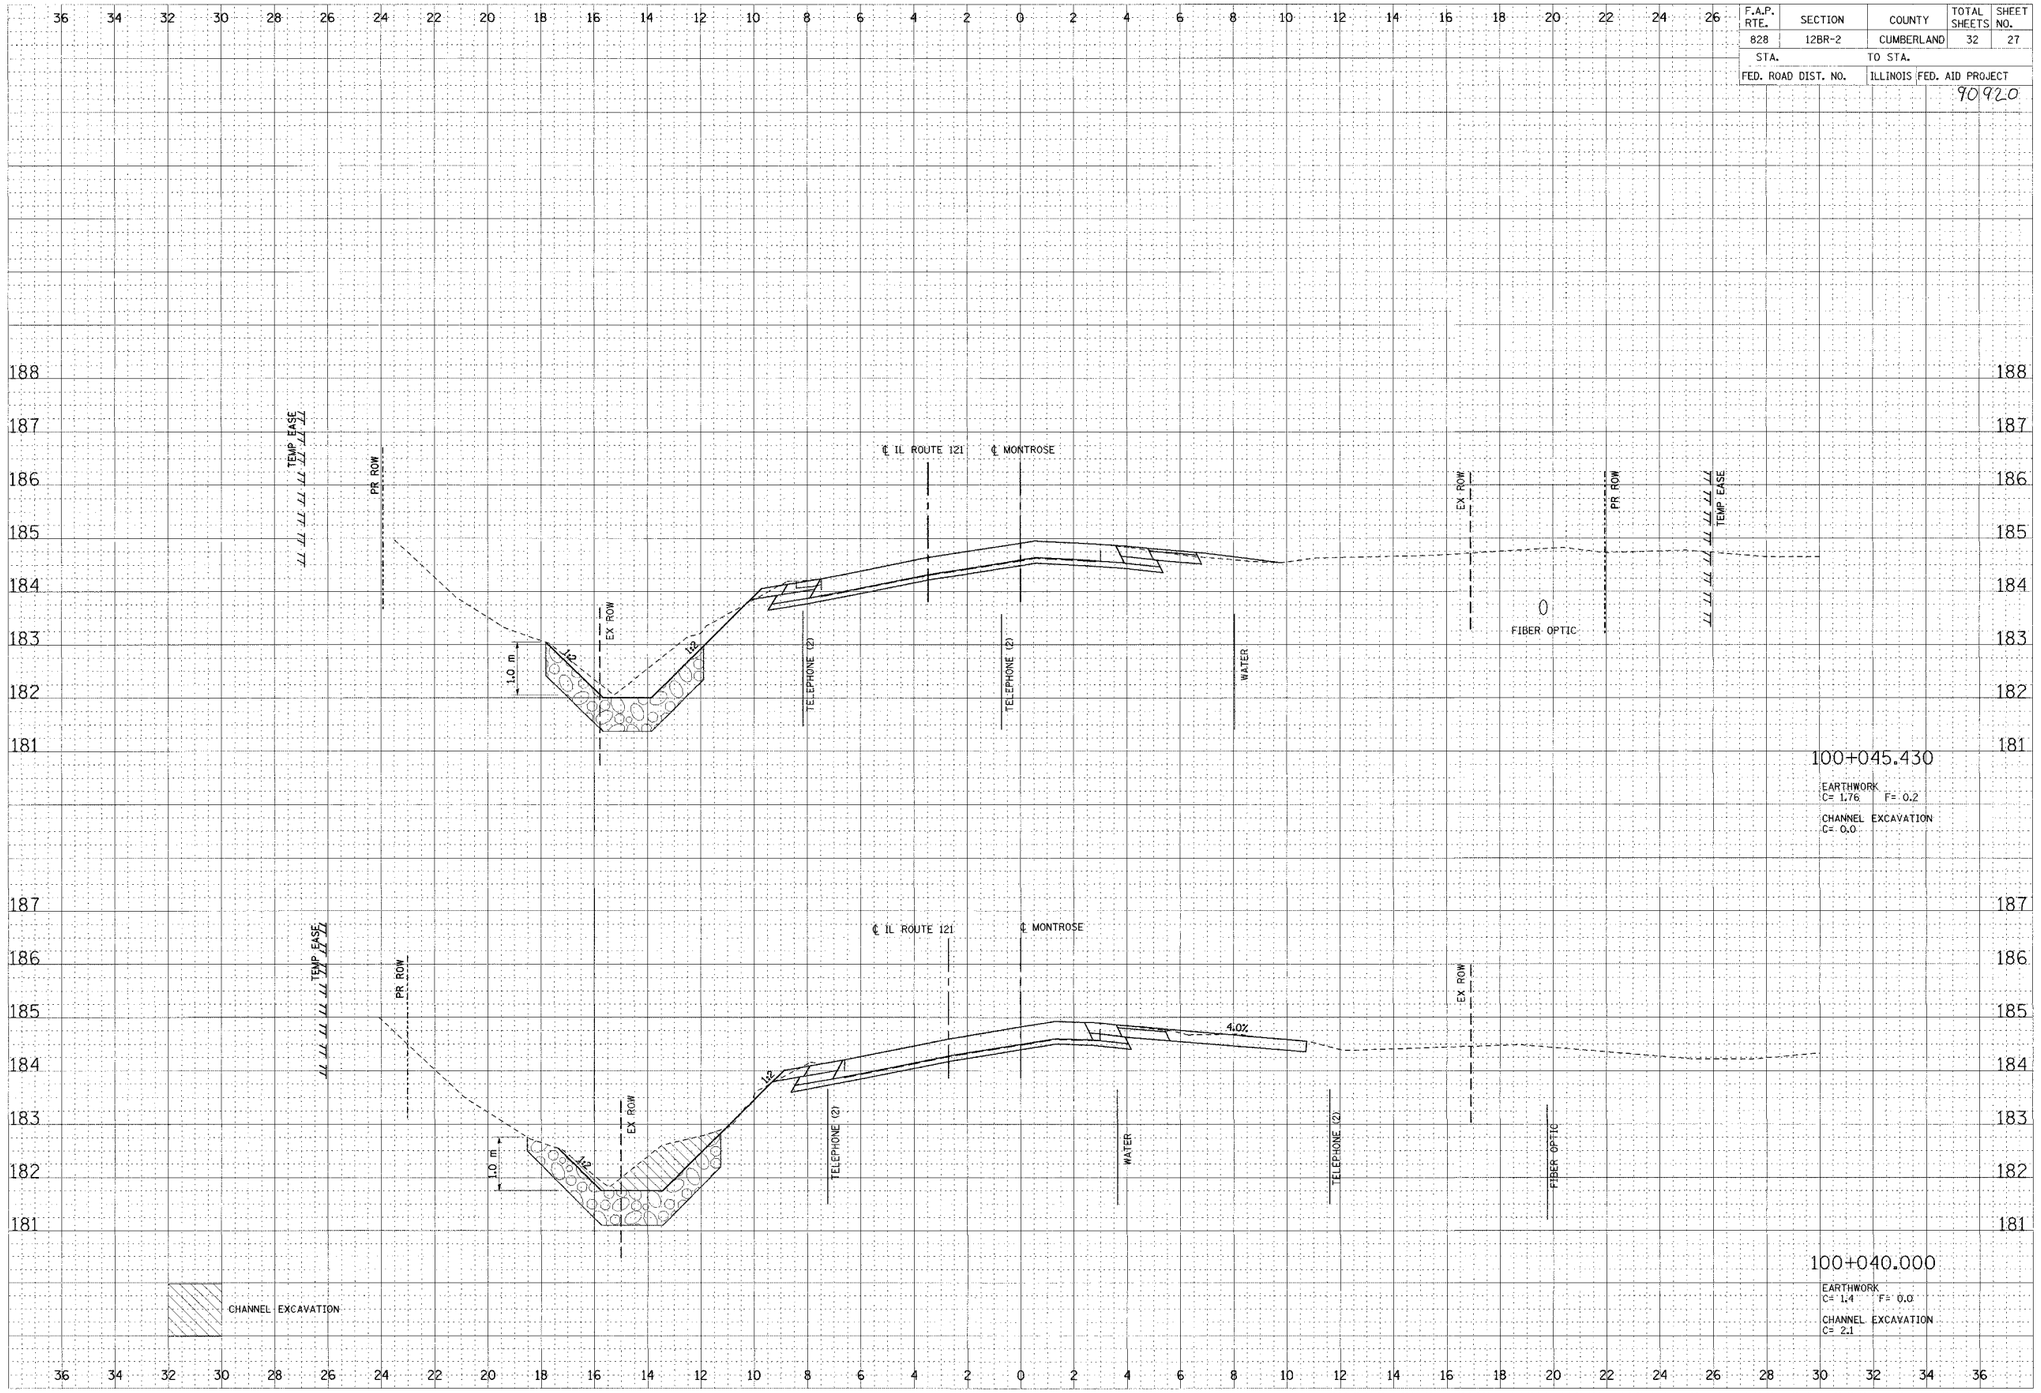

CROSS SECTIONS, MONTROSE ROAD, STA. 100+040.000 TO 100+045.430

\\Ilvarny1\50137\ildot\sheet.dgn 12/20/2001 12:26:21 PM