CONTRACT NO. 91208

SECTION	COUNTY	TOTAL SHEETS	SHEET NO.
99-00352-00-BT	CHAMPAIGN	38	10
STA.	TO STA.		
F.H.W.A. REG.	ILLINOIS	PROJECT	TE-00D5(76)

PLAN — SURVEYED / PLOTTED / NOTE BOOK / NO. — ALIGNMENT CHECKED / RT. OF WAY CHECKED — BY / DATE

PROFILE — SURVEYED / PLOTTED / NOTE BOOK / NO. — GRADES CHECKED / B.M.s NOTED / STRUCTURE NOTATIONS CHKD — BY / DATE

SCALE: 1" = 20'

NOTE:
FROM PARK STREET TO DUBLIN STREET, RAMPS FOR BIKEPATH ARE ALREADY IN PLACE, AS REFLECTED IN THESE PLANS.

MATCHLINE STA 28+50 SEE SHEET 9

MATCHLINE STA 34+50 SEE SHEET 11

B.M. - 2938

PROVENA PARKING

PROVENA ER ENTRANCE

RELOCATE UTILITY BOX & CONCRETE PAD BY OTHERS

EXISTING 6" RETAINING WALL

CHURCH ST.

PCC SIDEWALK 4"

CONCRETE IN VERY POOR CONDITION

CONCRETE IN FAIR CONDITION

4'-5" HIGH DECORATIVE ALUMINUM FENCE

PCC SIDEWALK 4"

WATER METER VAULT

6' LOW-VOLTAGE RAILWAY LIGHTS ALONG FENCE

GOODWIN AVE.

B.M. - 05

NORFOLK AND SOUTHERN R.R.

B.M. - 2938 ELEV. 733.29
CHISELED □ ON TOP EAST SIDE OF CONCRETE LIGHT BASE, NORTH OF PARK, WEST OF GOODWIN

B.M. - 05 ELEV. 732.99
CENTER CAP NUT ON FIRE HYDRANT IN NORTH EAST CORNER OF GOODWIN AND CHURCH

- P.C.C. SIDEWALK 6"
- P.C.C. DRIVEWAY PAVEMENT
- SIDEWALK REMOVAL
- PAVEMENT REMOVAL
- REMOVE TEMP. DRIVEWAY PAV'T

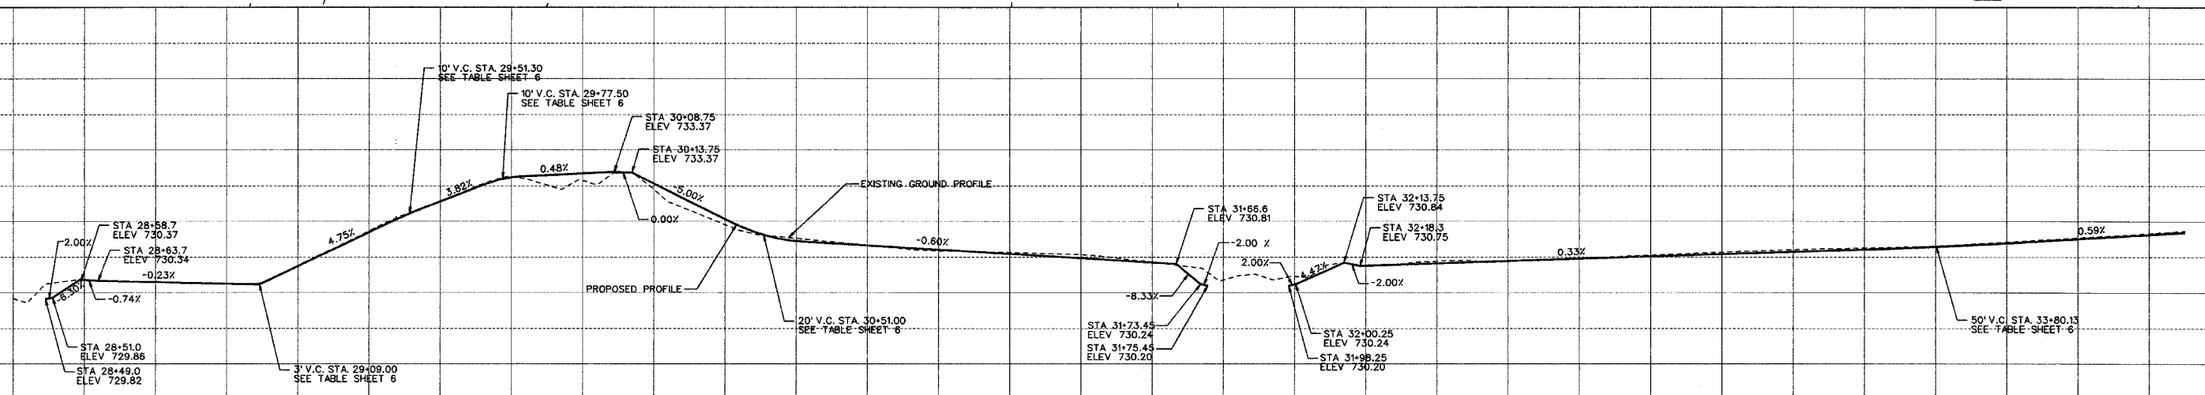

NOTE:
PROFILES DRAWN AT BACK OF PROPOSED BIKEPATH.