93370

RTE.	SECTION	COUNTY	TOTAL SHEETS	SHEET NO.
C.H. 11	*	MENARD	44	11
PROJECT SR-565(110)				

* 98-00047-00-RS

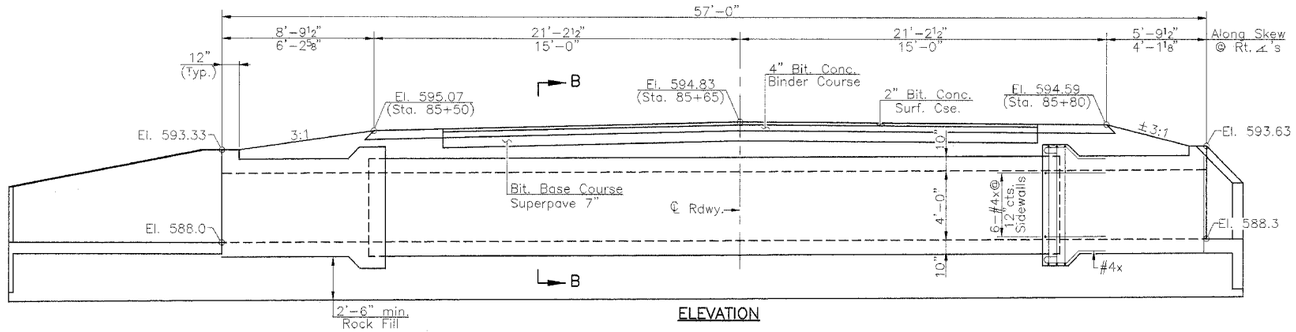

ELEVATION

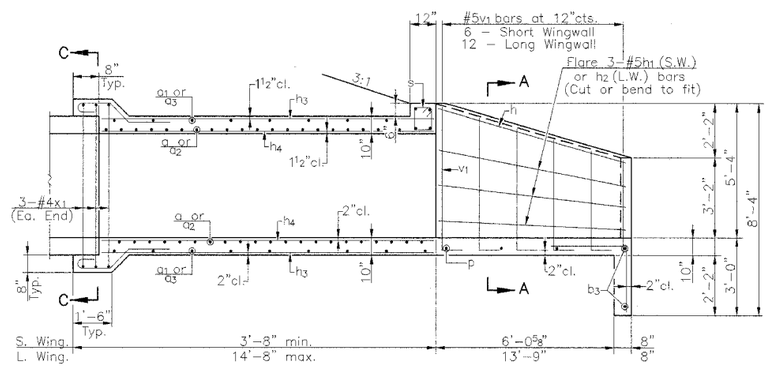

HALF SIDE ELEVATION

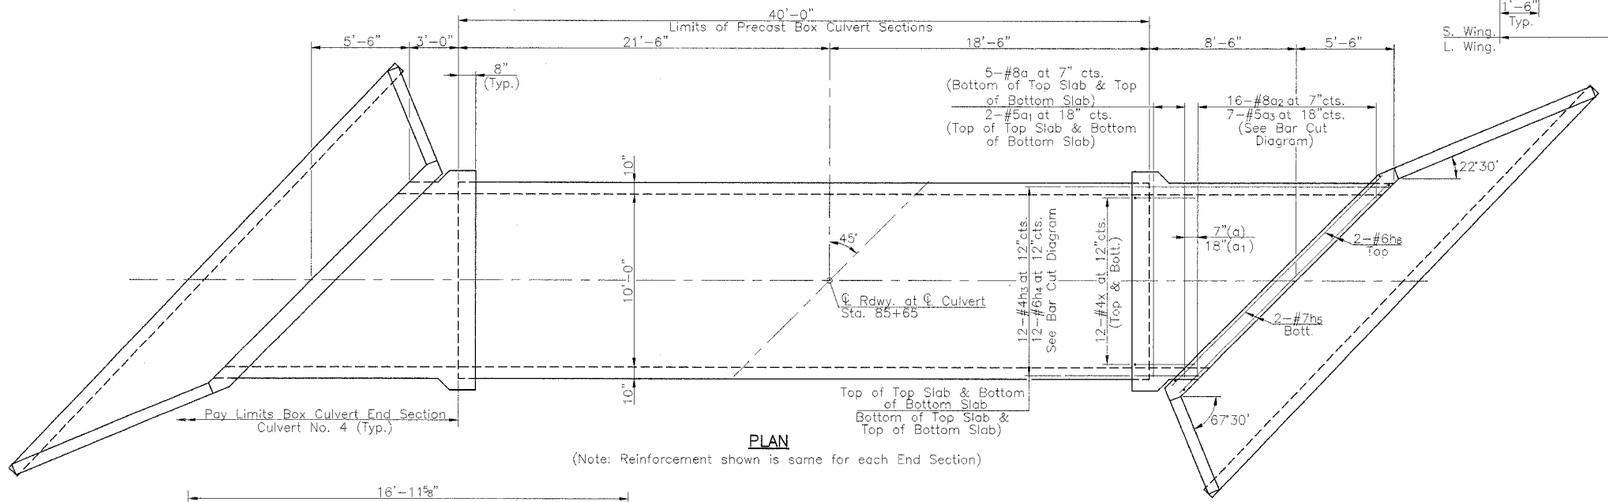

PLAN

(Note: Reinforcement shown is same for each End Section)

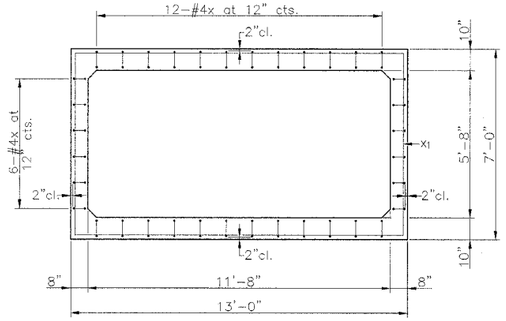

HALF SECTION C-C

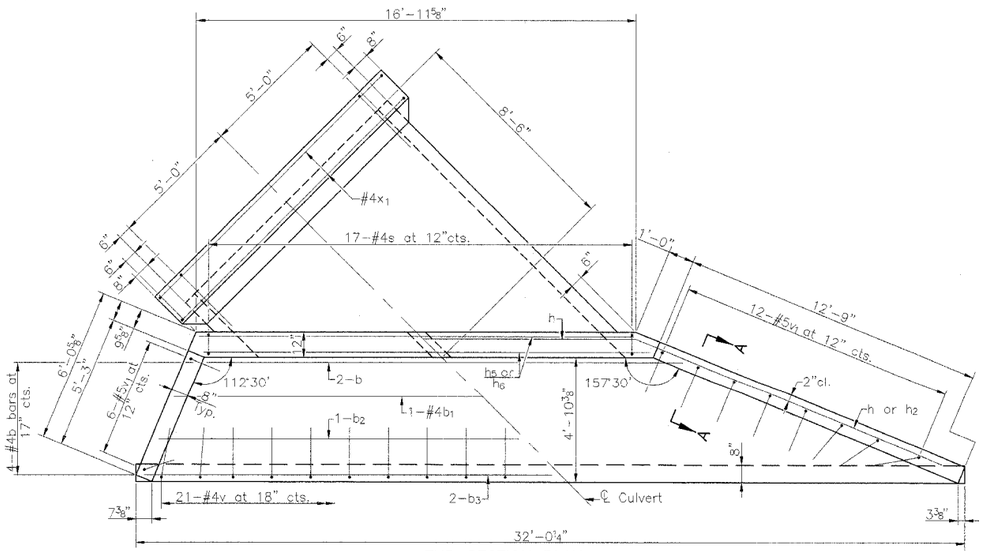

END SECTION PLAN

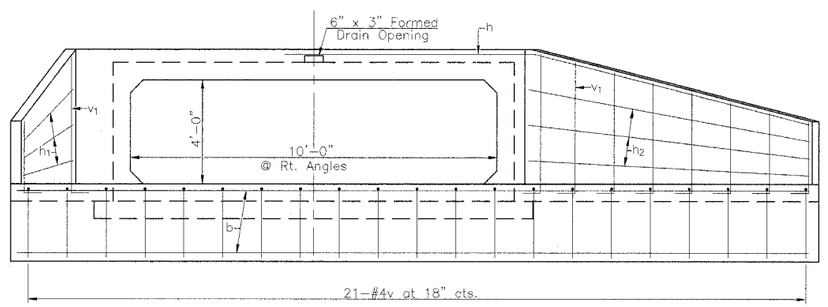

END SECTION ELEVATION

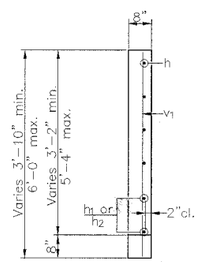

SECTION A-A

CROSS ROAD CULVERT DETAILS
(STA. 85+65)
F.A.S. 565 - QUARRY ROAD (C.H. 11)
SECTION 98-00047-00-RS
MENARD COUNTY

FILE NAME: MC47D04 (REV. 1/20/04)

ALLEN HENDERSON & ASSOCIATES, INC. CONSULTING CIVIL AND STRUCTURAL ENGINEERS SPRINGFIELD, IL. PHONE: (217) 544-8033