F.A.P RTE.	SECTION	COUNTY	TOTAL SHEETS	SHEET NO.
774	•	EFFINGHAM	344	179
STA. 988+00.00	TO STA. 989+00.00			
FED. ROAD DIST. NO. 7	ILLINOIS	FED. AID PROJECT		

•107WRS-1, 107BY, 107BY-1 & 107B-2

CONTRACT NO. 94827

STAGE II (LT) STAGE I (RT)

FINAL SURVEY
NOTE BOOK
NO.
SURVEYED
PLOTTED
MANUAL INT.
AREAS
AREAS CHECKED
BY
DATE

ORIGINAL SURVEY
NOTE BOOK
NO.
SURVEYED
PLOTTED
MANUAL INT.
AREAS
AREAS CHECKED
BY
DATE

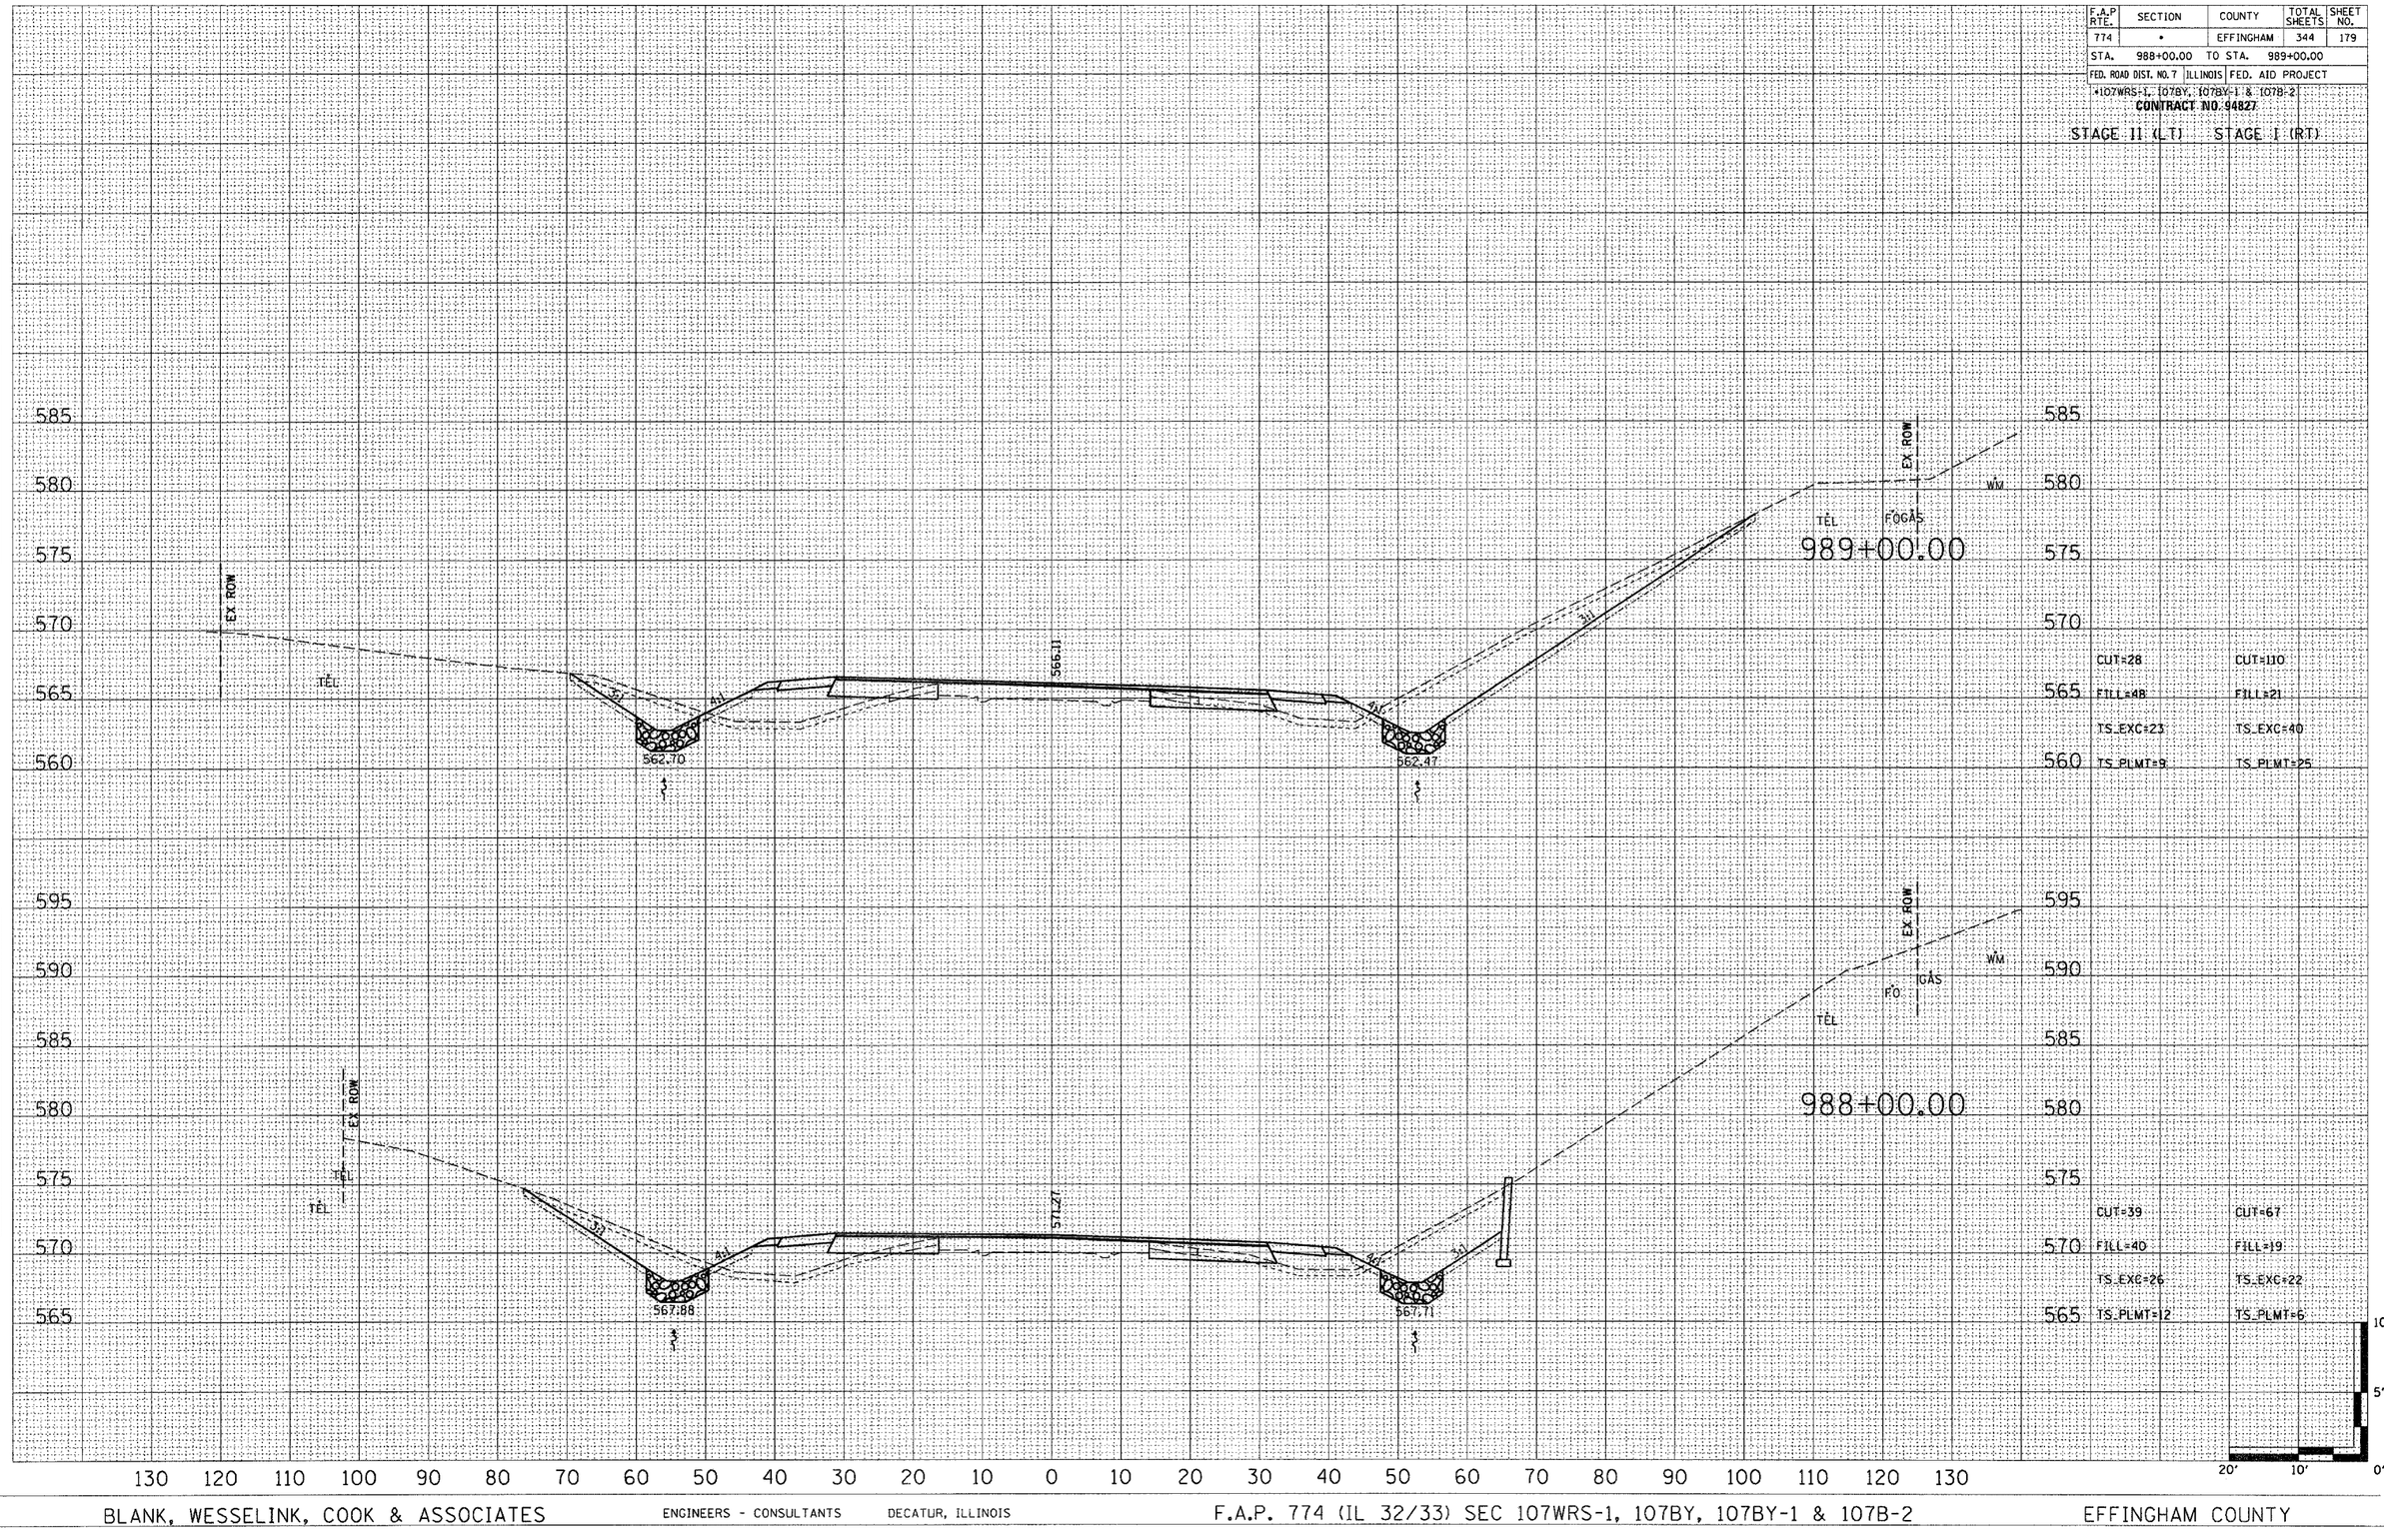

BLANK, WESSELINK, COOK & ASSOCIATES ENGINEERS - CONSULTANTS DECATUR, ILLINOIS

F.A.P. 774 (IL 32/33) SEC 107WRS-1, 107BY, 107BY-1 & 107B-2 EFFINGHAM COUNTY

\\sect1\sect_shared\dgn\sheet_sect1.dgn 3/17/2004 9:09:43 AM