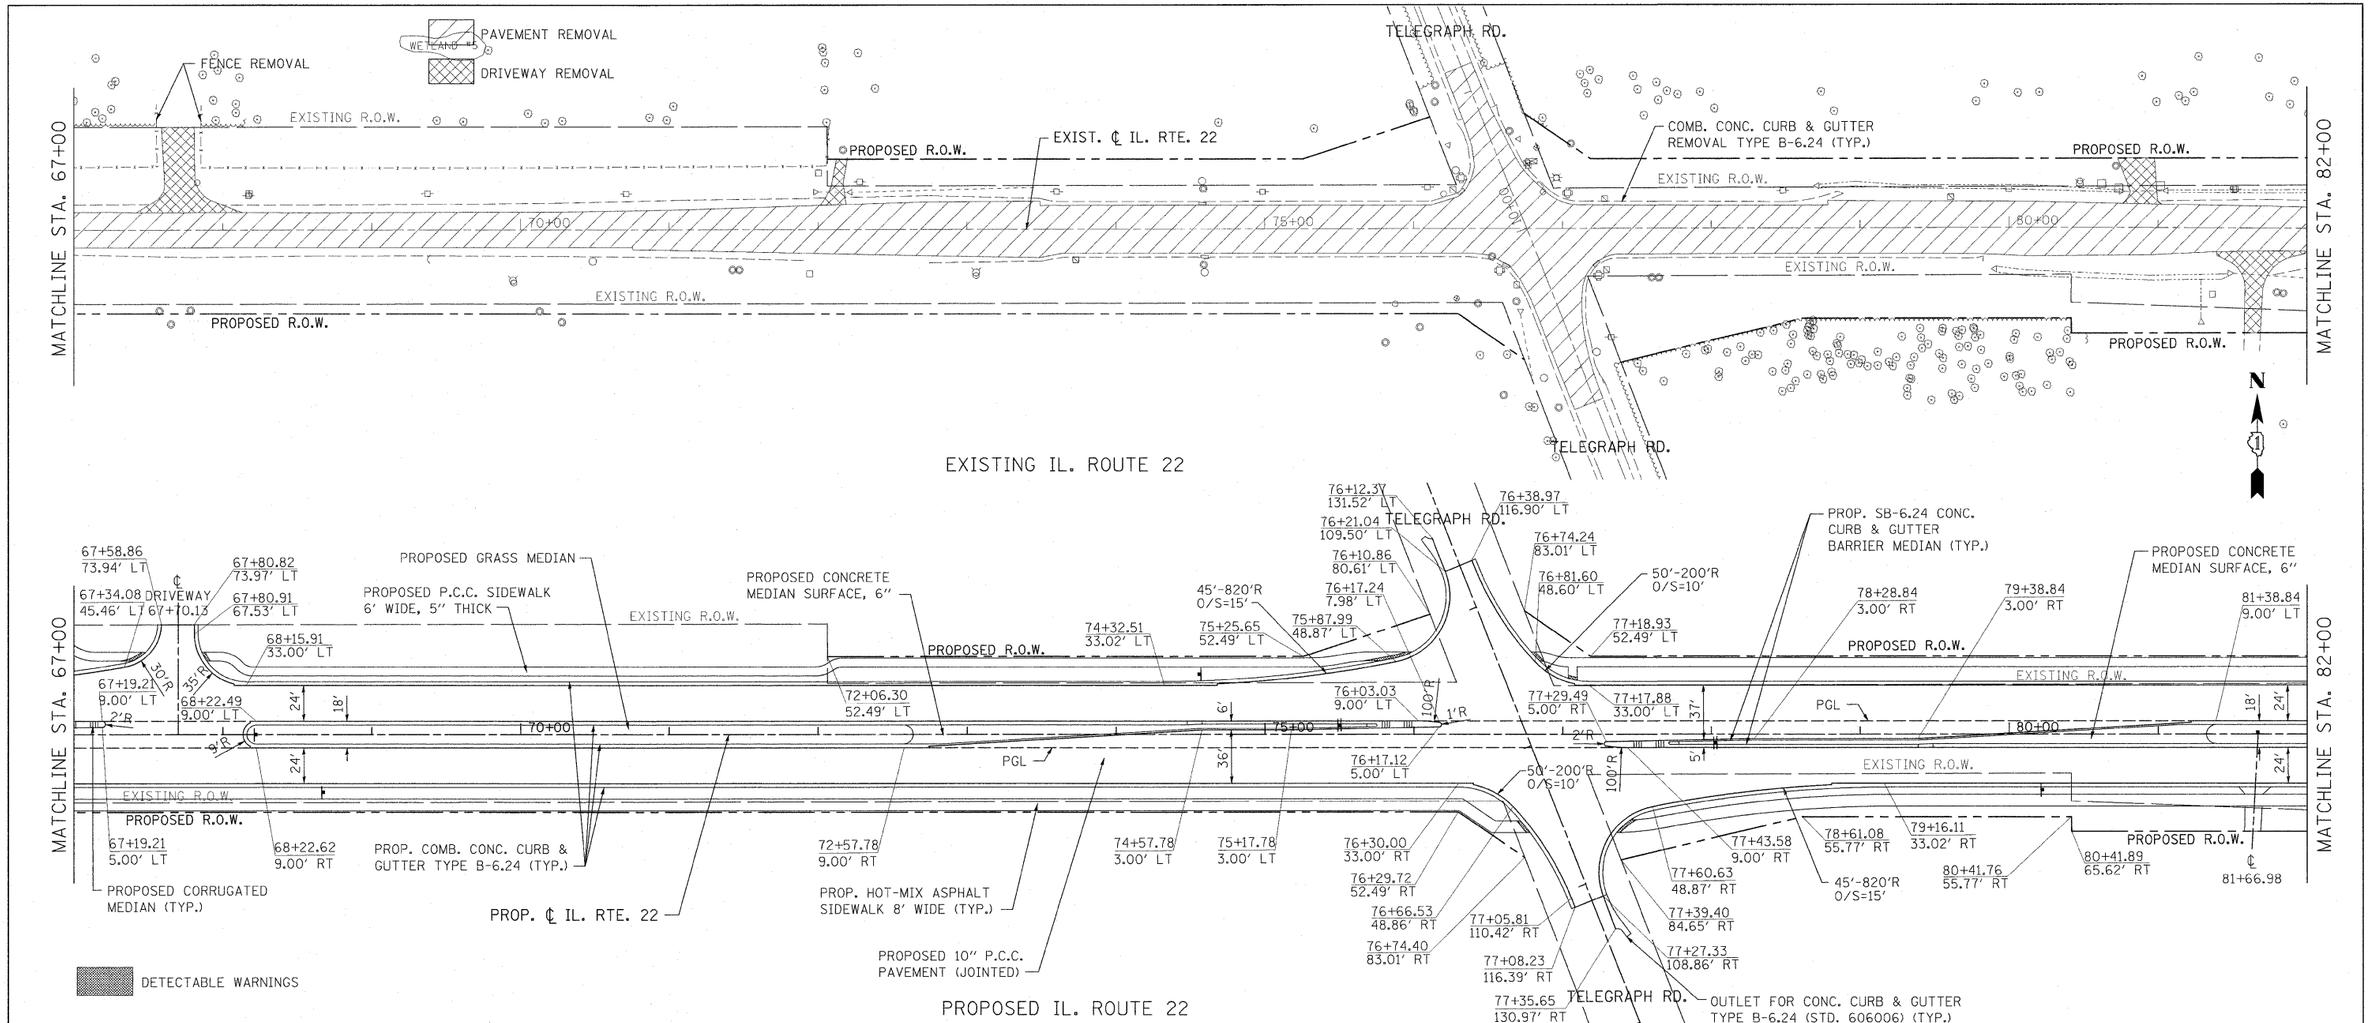

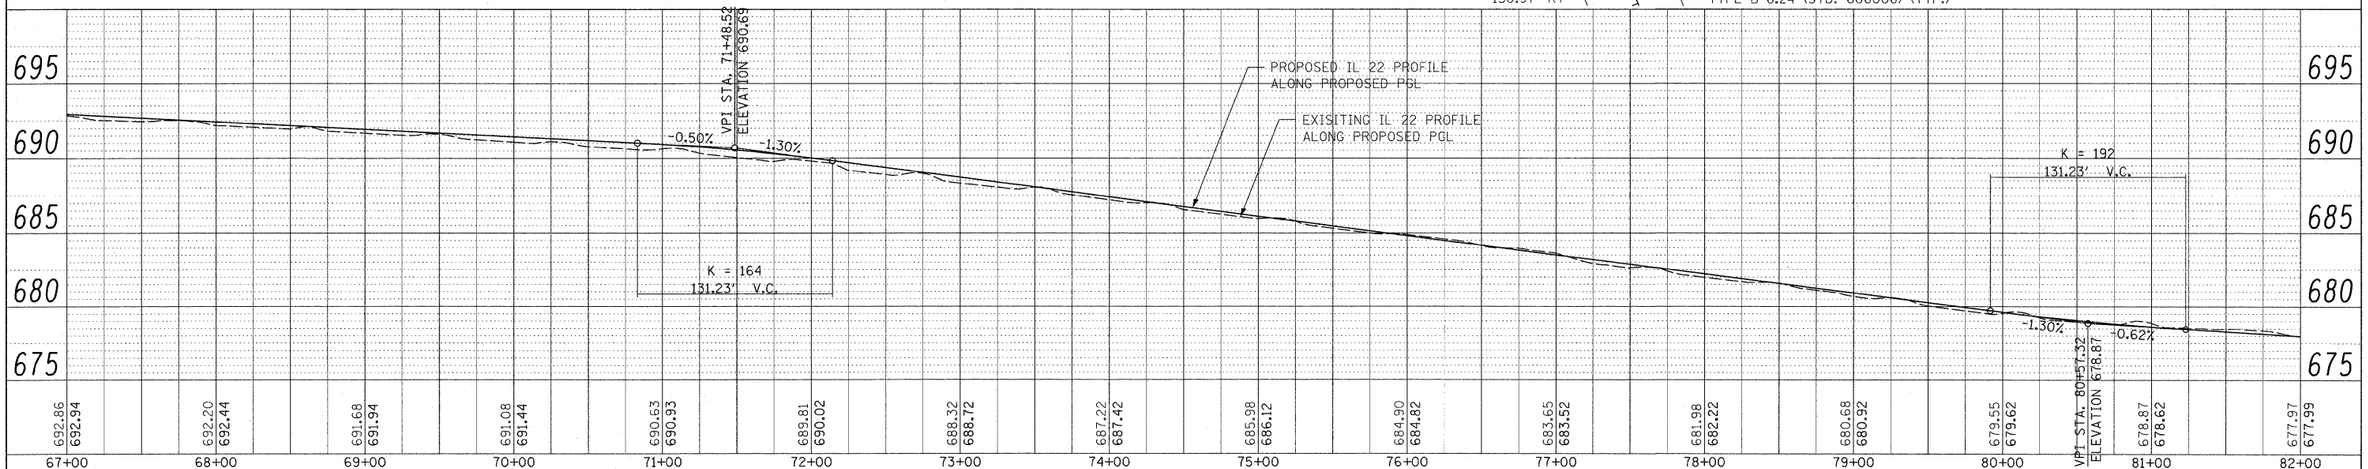

FILE NAME = W:\ILRTE22_2009 REVISIONS\CADD Sheets\D160860-sht-plnprf.dgn	USER NAME = $USER$	DESIGNED - LP	REVISED -	STATE OF ILLINOIS DEPARTMENT OF TRANSPORTATION	IL. ROUTE 22 ROADWAY PLAN AND PROFILE	F.A.P RTE. 337	SECTION 20R-4	COUNTY LAKE	TOTAL SHEETS 232	SHEET NO. 22
	PLOT SCALE = $SCALE$	DRAWN - DC	REVISED -					CONTRACT NO. 60860		
	PLOT DATE = 5/15/2010	CHECKED - JP	REVISED -		SCALE: 1"=50' SHEET NO. 22 OF 232 SHEETS STA. 67+00.00 TO STA. 82+00.00			ILLINOIS FED. AID PROJECT		
		DATE - 05/14/2010	REVISED -							