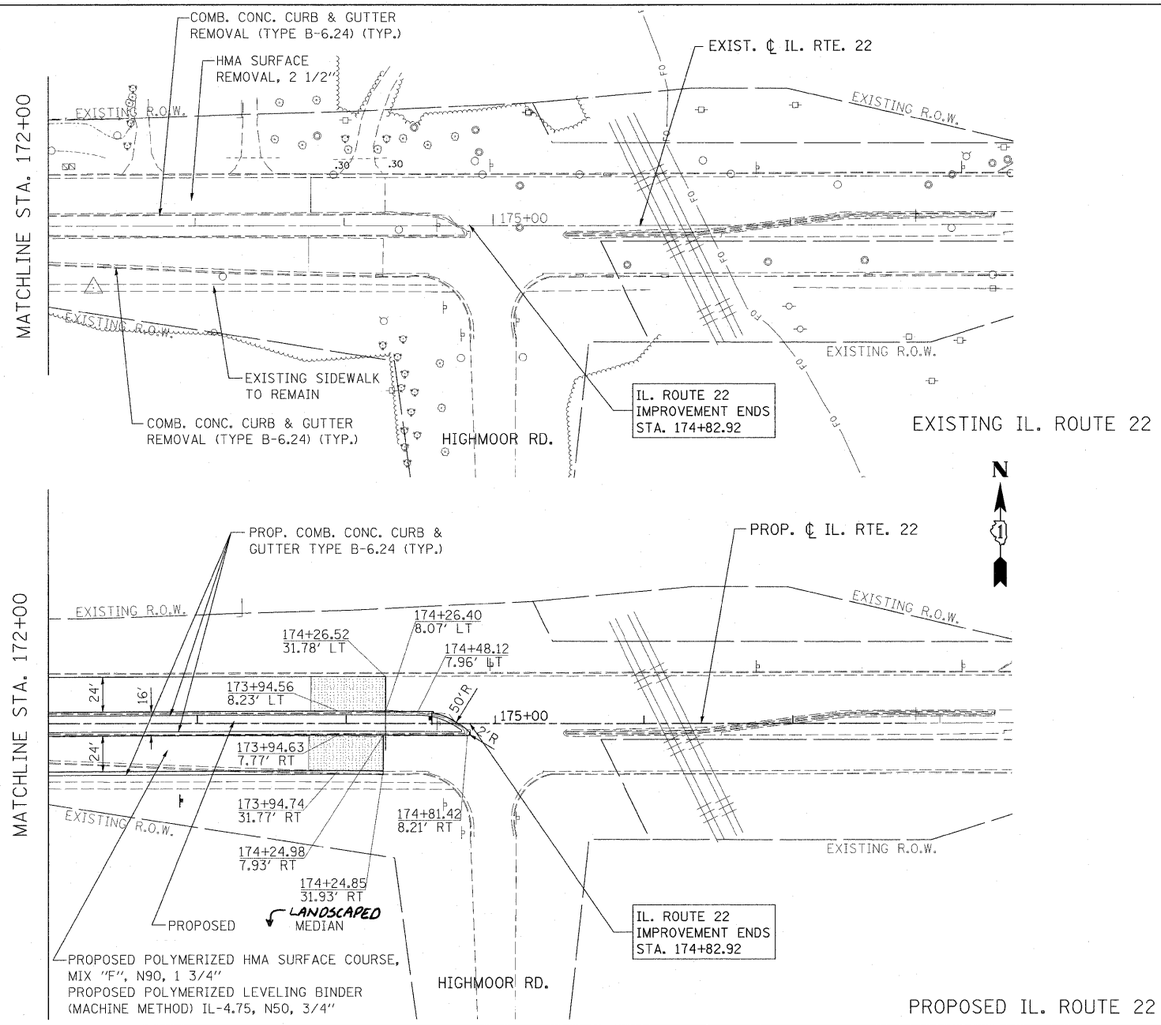

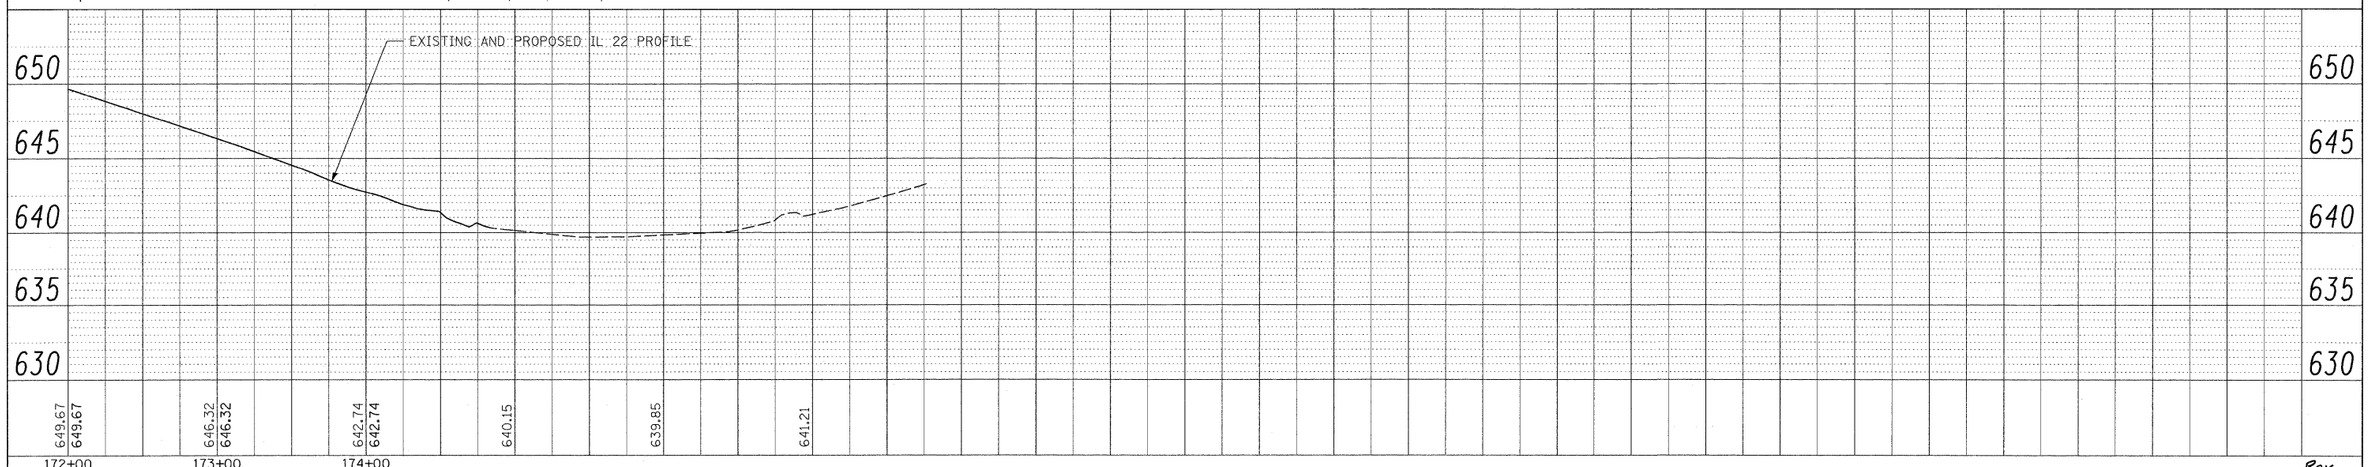

PLAN / PROFI — SURVEYED, PLOTTED, ABBREVIATIONS CHECKED, R/T. OF WAY CHECKED, CADD FILE NAME, NOTE BOOK, NO., B.M. NOTED, STRUCTURE NO/ATHS CHKD — BY — DATE

FILE NAME = W:\ILRTE22_2009 REVISIONS\CADD Sheets\D1520860-sht-plnprf.dgn	USER NAME = $USER$	DESIGNED - LP	REVISED -
		DRAWN - DC	REVISED -
	PLOT SCALE = $SCALE$	CHECKED - JP	REVISED -
	PLOT DATE = 5/15/2010	DATE - 05/14/2010	REVISED -

STATE OF ILLINOIS
DEPARTMENT OF TRANSPORTATION

IL. ROUTE 22
ROADWAY PLAN AND PROFILE

SCALE: 1"=50' | SHEET NO. 30 OF 232 SHEETS | STA. 172+00.00 TO STA. 174+82.92

F.A.P RTE.	SECTION	COUNTY	TOTAL SHEETS	SHEET NO.
337	20R-4	LAKE	232	30
		CONTRACT NO. 60860		
	ILLINOIS	FED. AID PROJECT		

Rev.