LEGEND:

- PROPOSED MANHOLE
- PROPOSED CATCH BASIN
- PROPOSED STORM SEWER
- PROPOSED FLARED END SECTION
- EXISTING MANHOLE
- EXISTING CATCH BASIN
- EXISTING INLET
- EXISTING FLARED END SECTION
- EXISTING STORM SEWER
- EXISTING PIPE CULVERT




- PROPOSED STORM STRUCTURE
- PROPOSED STORM SEWER
- R EXISTING STRUCTURE TO BE REMOVED
- AB EXISTING STORM SEWER TO BE ABANDONED
- ADJ EXISTING STRUCTURE TO BE ADJUSTED
- C EXISTING STRUCTURE TO BE CLEANED

NOTE:

STORM WATER STRUCTURE OFFSET LOCATIONS GIVEN ON THE DETAILED PLANS ARE TO THE FOLLOWING POINTS: A) FOR STRUCTURES FALLING IN THE CURB LINE - TO THE EDGE OF PAVEMENT: B) FOR ALL OTHER STRUCTURE LOCATIONS - TO THE CENTER OF THE STRUCTURE.

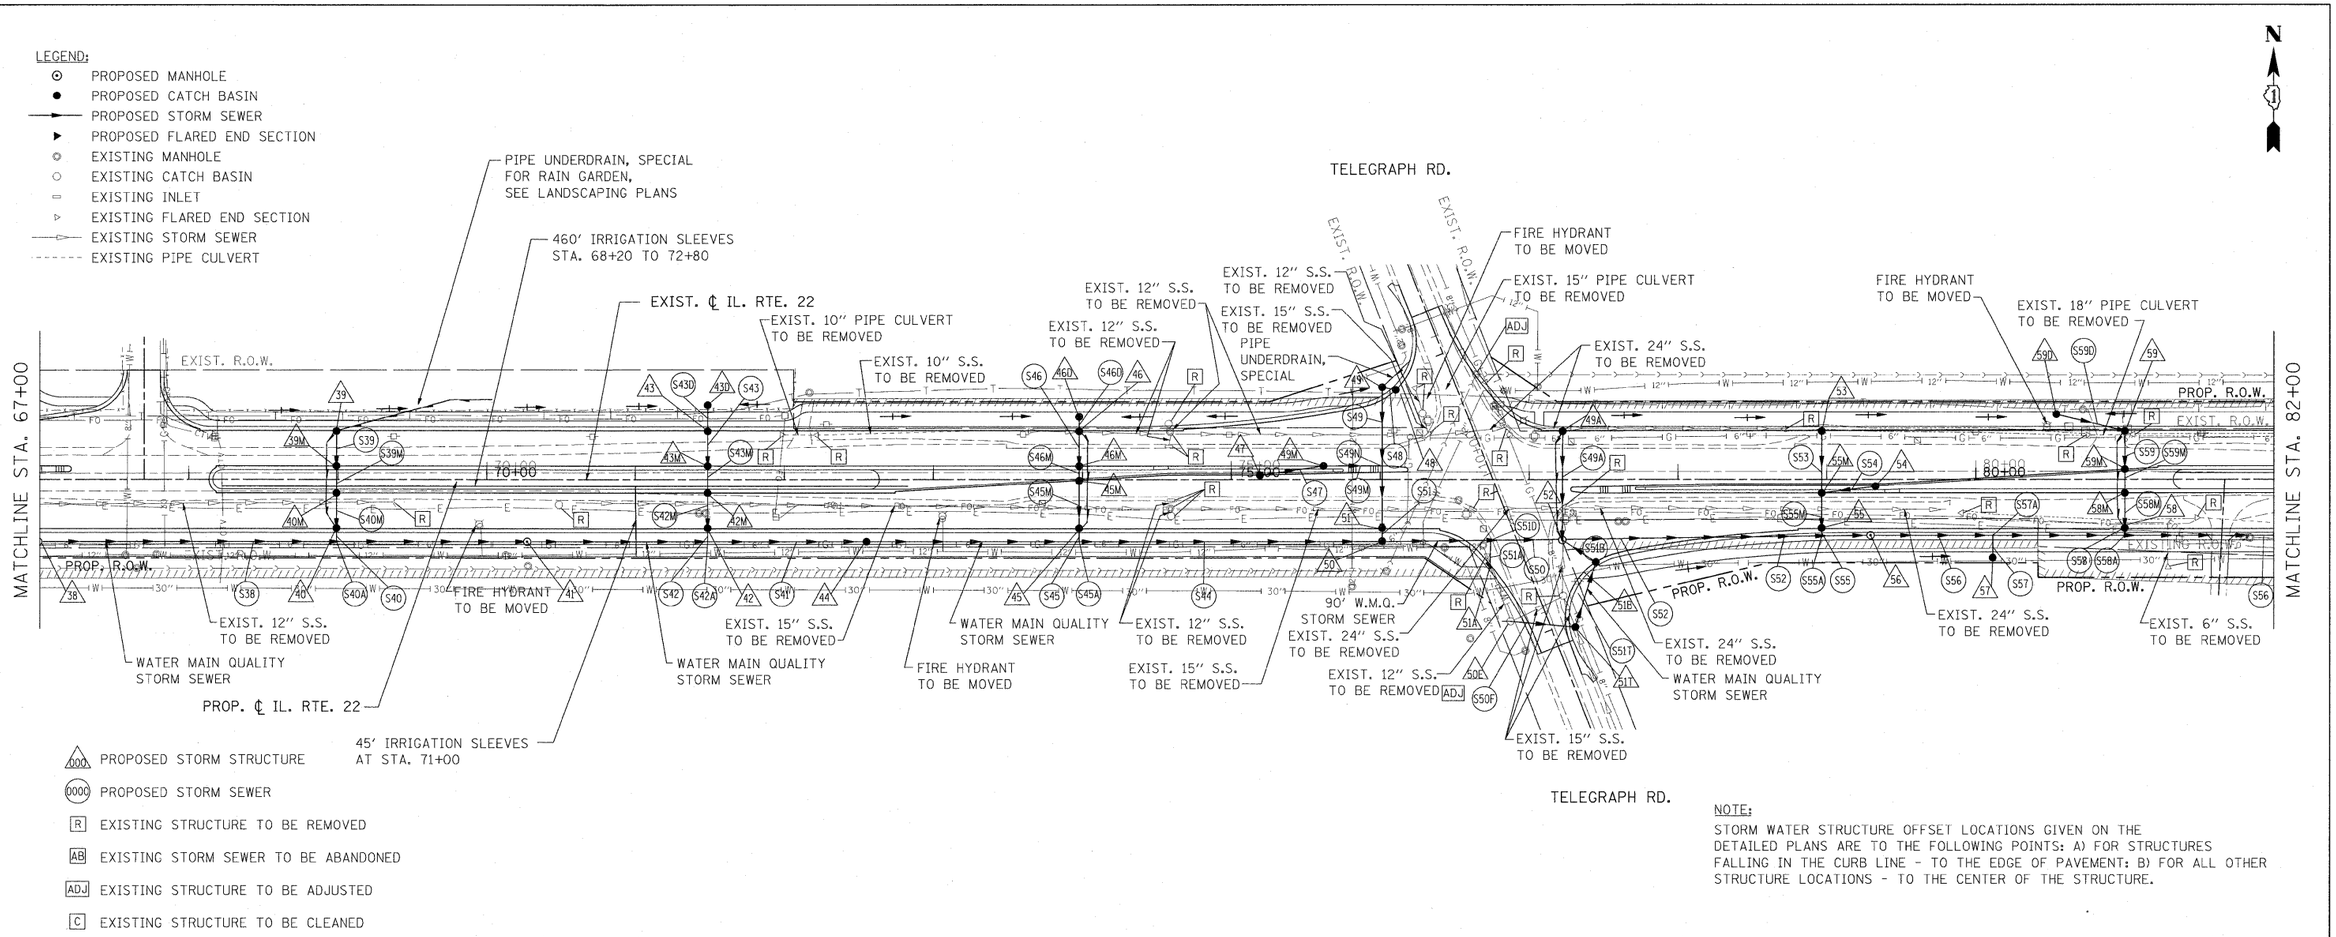


| | | | |
|---|---|---|---|
| FILE NAME = W:\ILRTE22_2009 REVISIONS\CADD Sheets\0160860-sht-drain.dgn | USER NAME = $USER$ | DESIGNED - LP | REVISED - |
| | | DRAWN - MC | REVISED - |
| | PLOT SCALE = $SCALE$ | CHECKED - JP | REVISED - |
| | PLOT DATE = 5/15/2010 | DATE - 05/14/2010 | REVISED - |

**STATE OF ILLINOIS**
**DEPARTMENT OF TRANSPORTATION**

**IL. ROUTE 22**
**DRAINAGE PLAN AND PROFILE**

SCALE: 1"=50' | SHEET NO. 94 OF 232 SHEETS | STA. 67+00 TO STA. 82+00
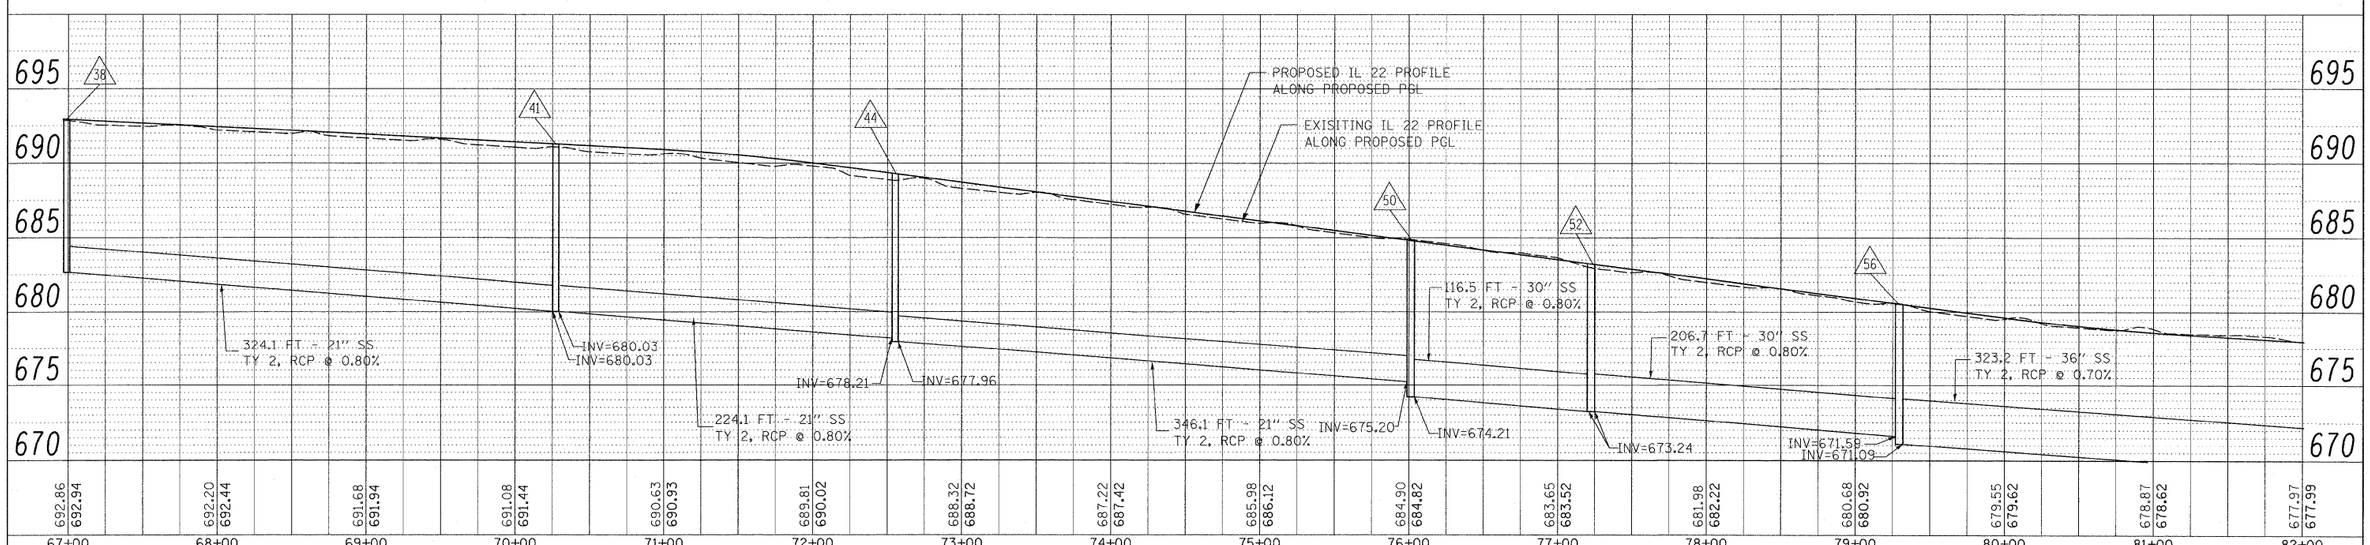
| F.A.P RTE. | SECTION | COUNTY | TOTAL SHEETS | SHEET NO. |
|---|---|---|---|---|
| 337 | 20R-4 | LAKE | 232 | 94 |

CONTRACT NO. 60860

ILLINOIS FED. AID PROJECT

PLAN: SURVEYED / PLOTTED / ALIGNMENT CHECKED / PT. OF WAY CHECKED / CADD FILE NAME / NOTE BOOK NO. / BY / DATE

PROFILE: SURVEYED / PLOTTED / GRADES CHECKED / BAL. NOTED / STRUCTURE NOTATNS CHKD / NOTE BOOK NO. / BY / DATE