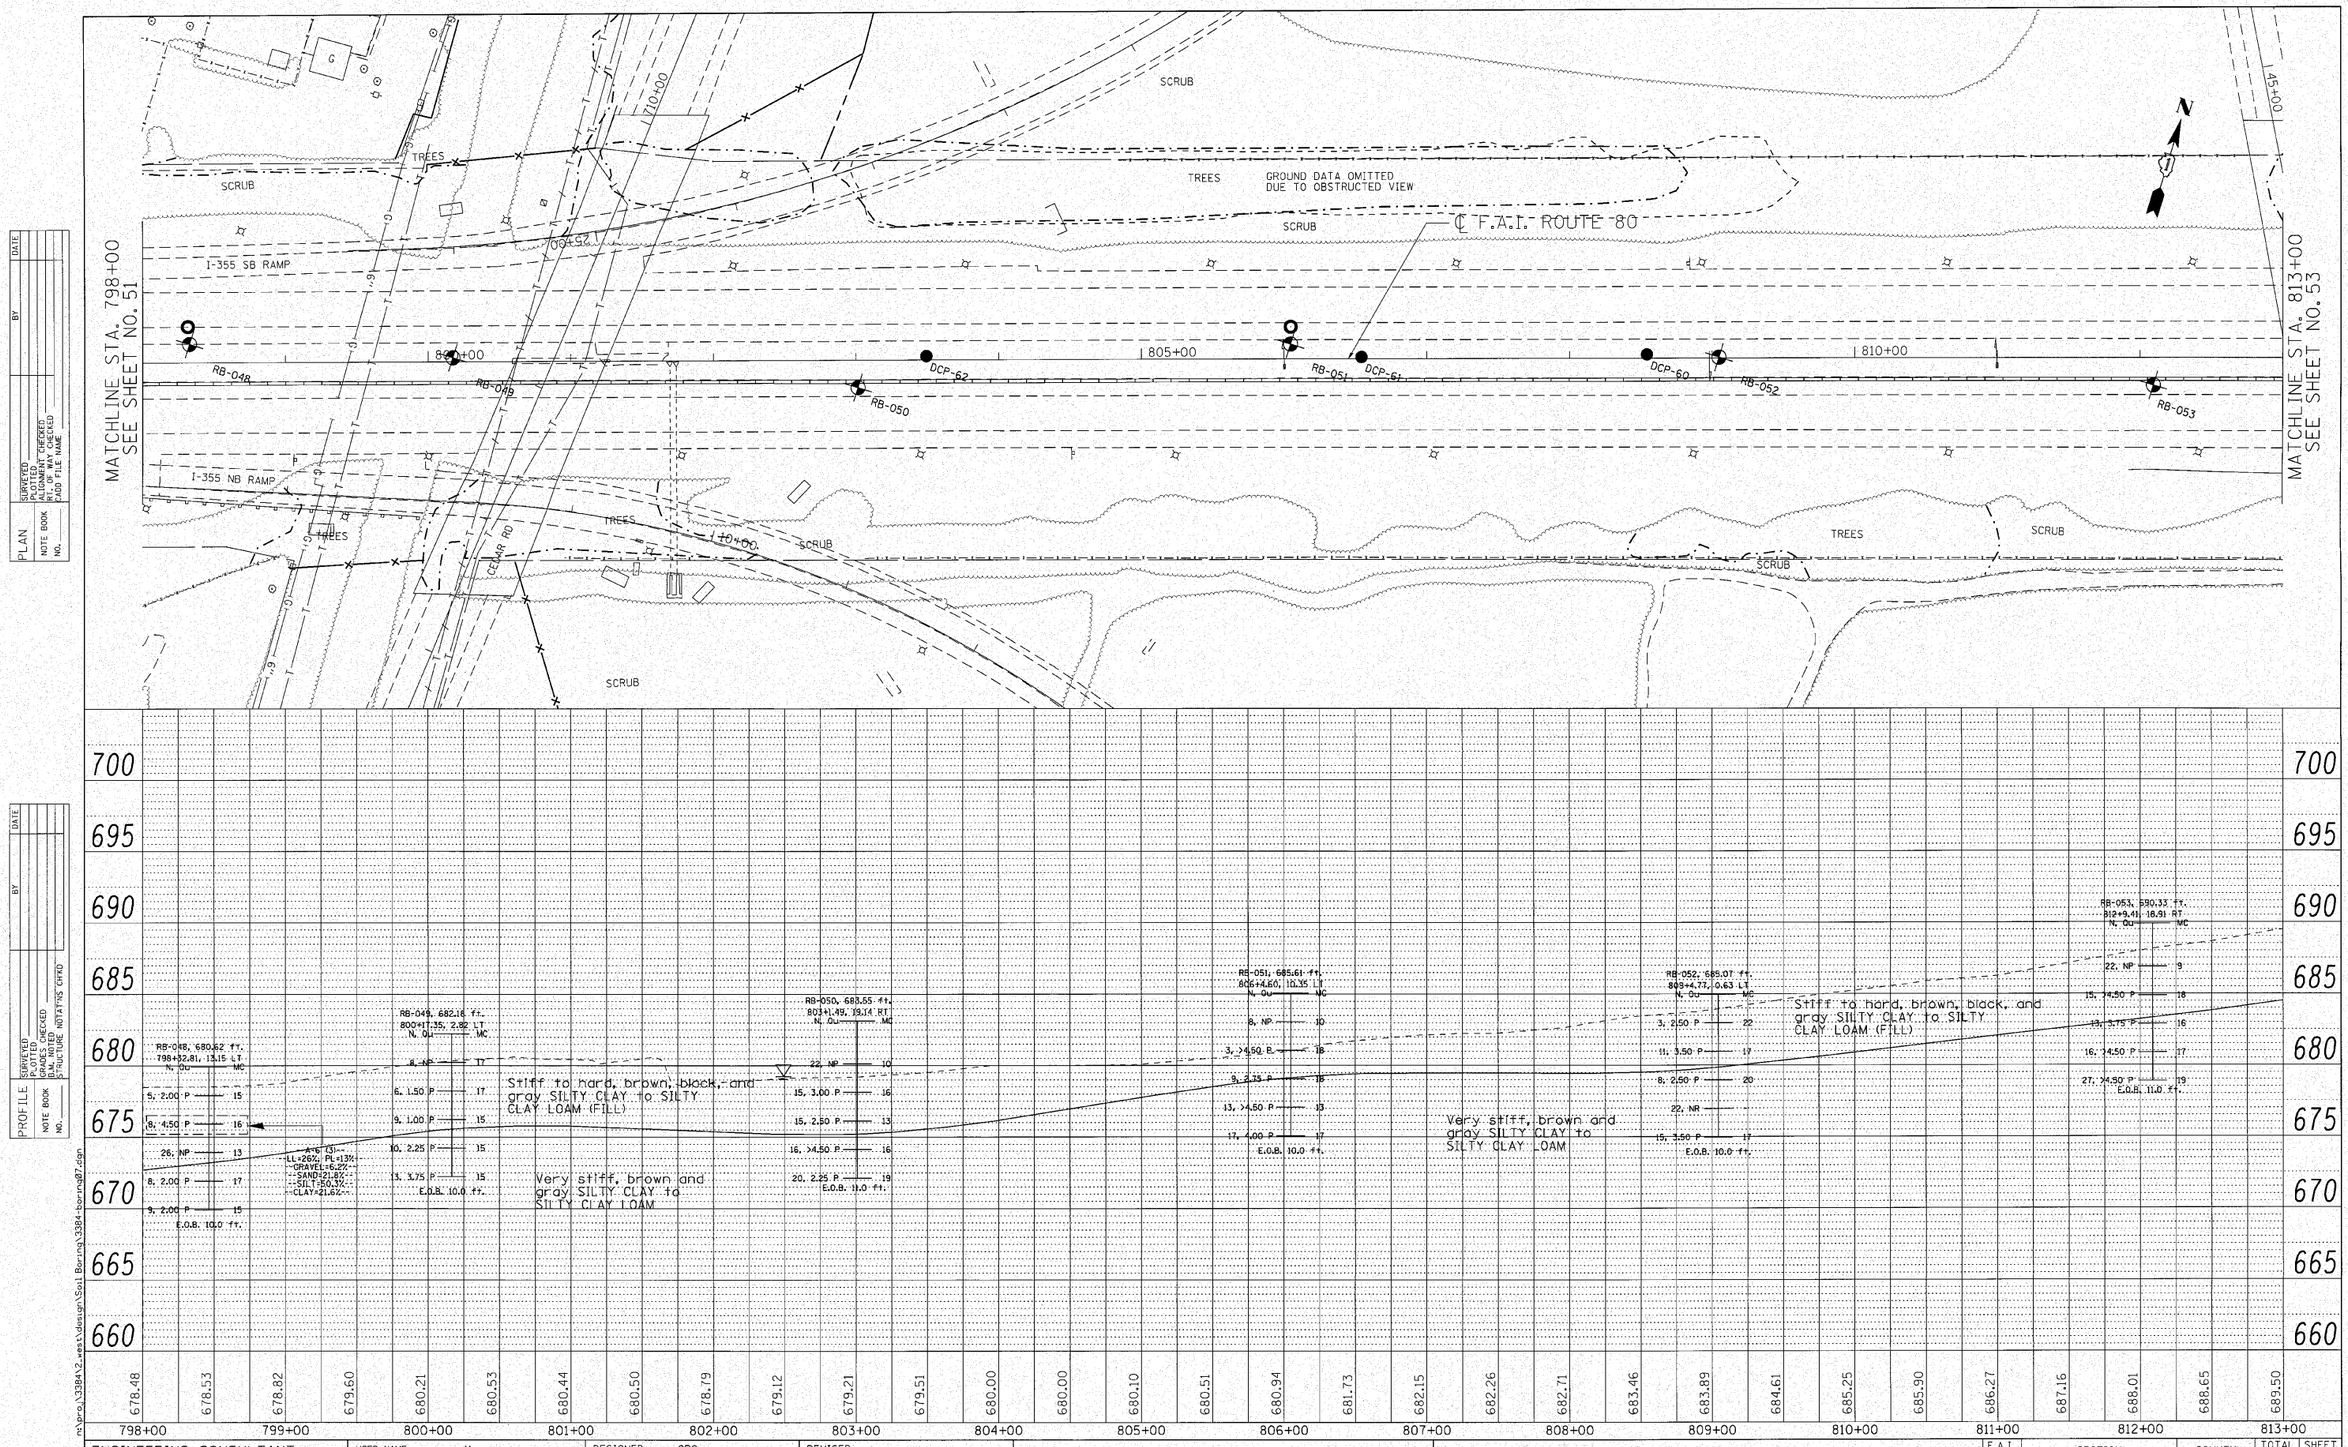

PLAN — SURVEYED / PLOTTED / ALIGNMENT CHECKED / RT. OF WAY CHECKED / CADD FILE NAME — NOTE BOOK NO. — BY — DATE

PROFILE — SURVEYED / PLOTTED / GRADES CHECKED / B.M. NOTED / STRUCTURE NOTATNS CHKD — NOTE BOOK NO. — BY — DATE

n:\proj\3384\2.west\design\Soil Boring\3384-boring07.dgn

ENGINEERING CONSULTANT Ciorba Group, Inc. CONSULTING ENGINEERS 5507 North Cumberland Avenue, Suite 402 Chicago, Illinois 60656 Tel. 773.775.4009 Fax 773.775.4014 Email chicago@ciorba.com	USER NAME = ccornwell	DESIGNED - CRC	REVISED -
		DRAWN - JMK	REVISED -
	PLOT SCALE = 50.0000 ' / IN.	CHECKED - MRJ	REVISED -
	PLOT DATE = 10/27/2010	DATE - 10/27/2010	REVISED -

STATE OF ILLINOIS
DEPARTMENT OF TRANSPORTATION

F.A.I. 80 FROM US 30 TO US 45
SOIL BORING LOCATION PLANS AND SOIL PROFILES

SCALE: 1" = 50' | SHEET NO. OF SHEETS | STA. 798+00 TO STA. 813+00

F.A.I. RTE.	SECTION	COUNTY	TOTAL SHEETS	SHEET NO.
80	99-5-Y	WILL	276	52
		CONTRACT NO. 60147		
		ILLINOIS FED. AID PROJECT		