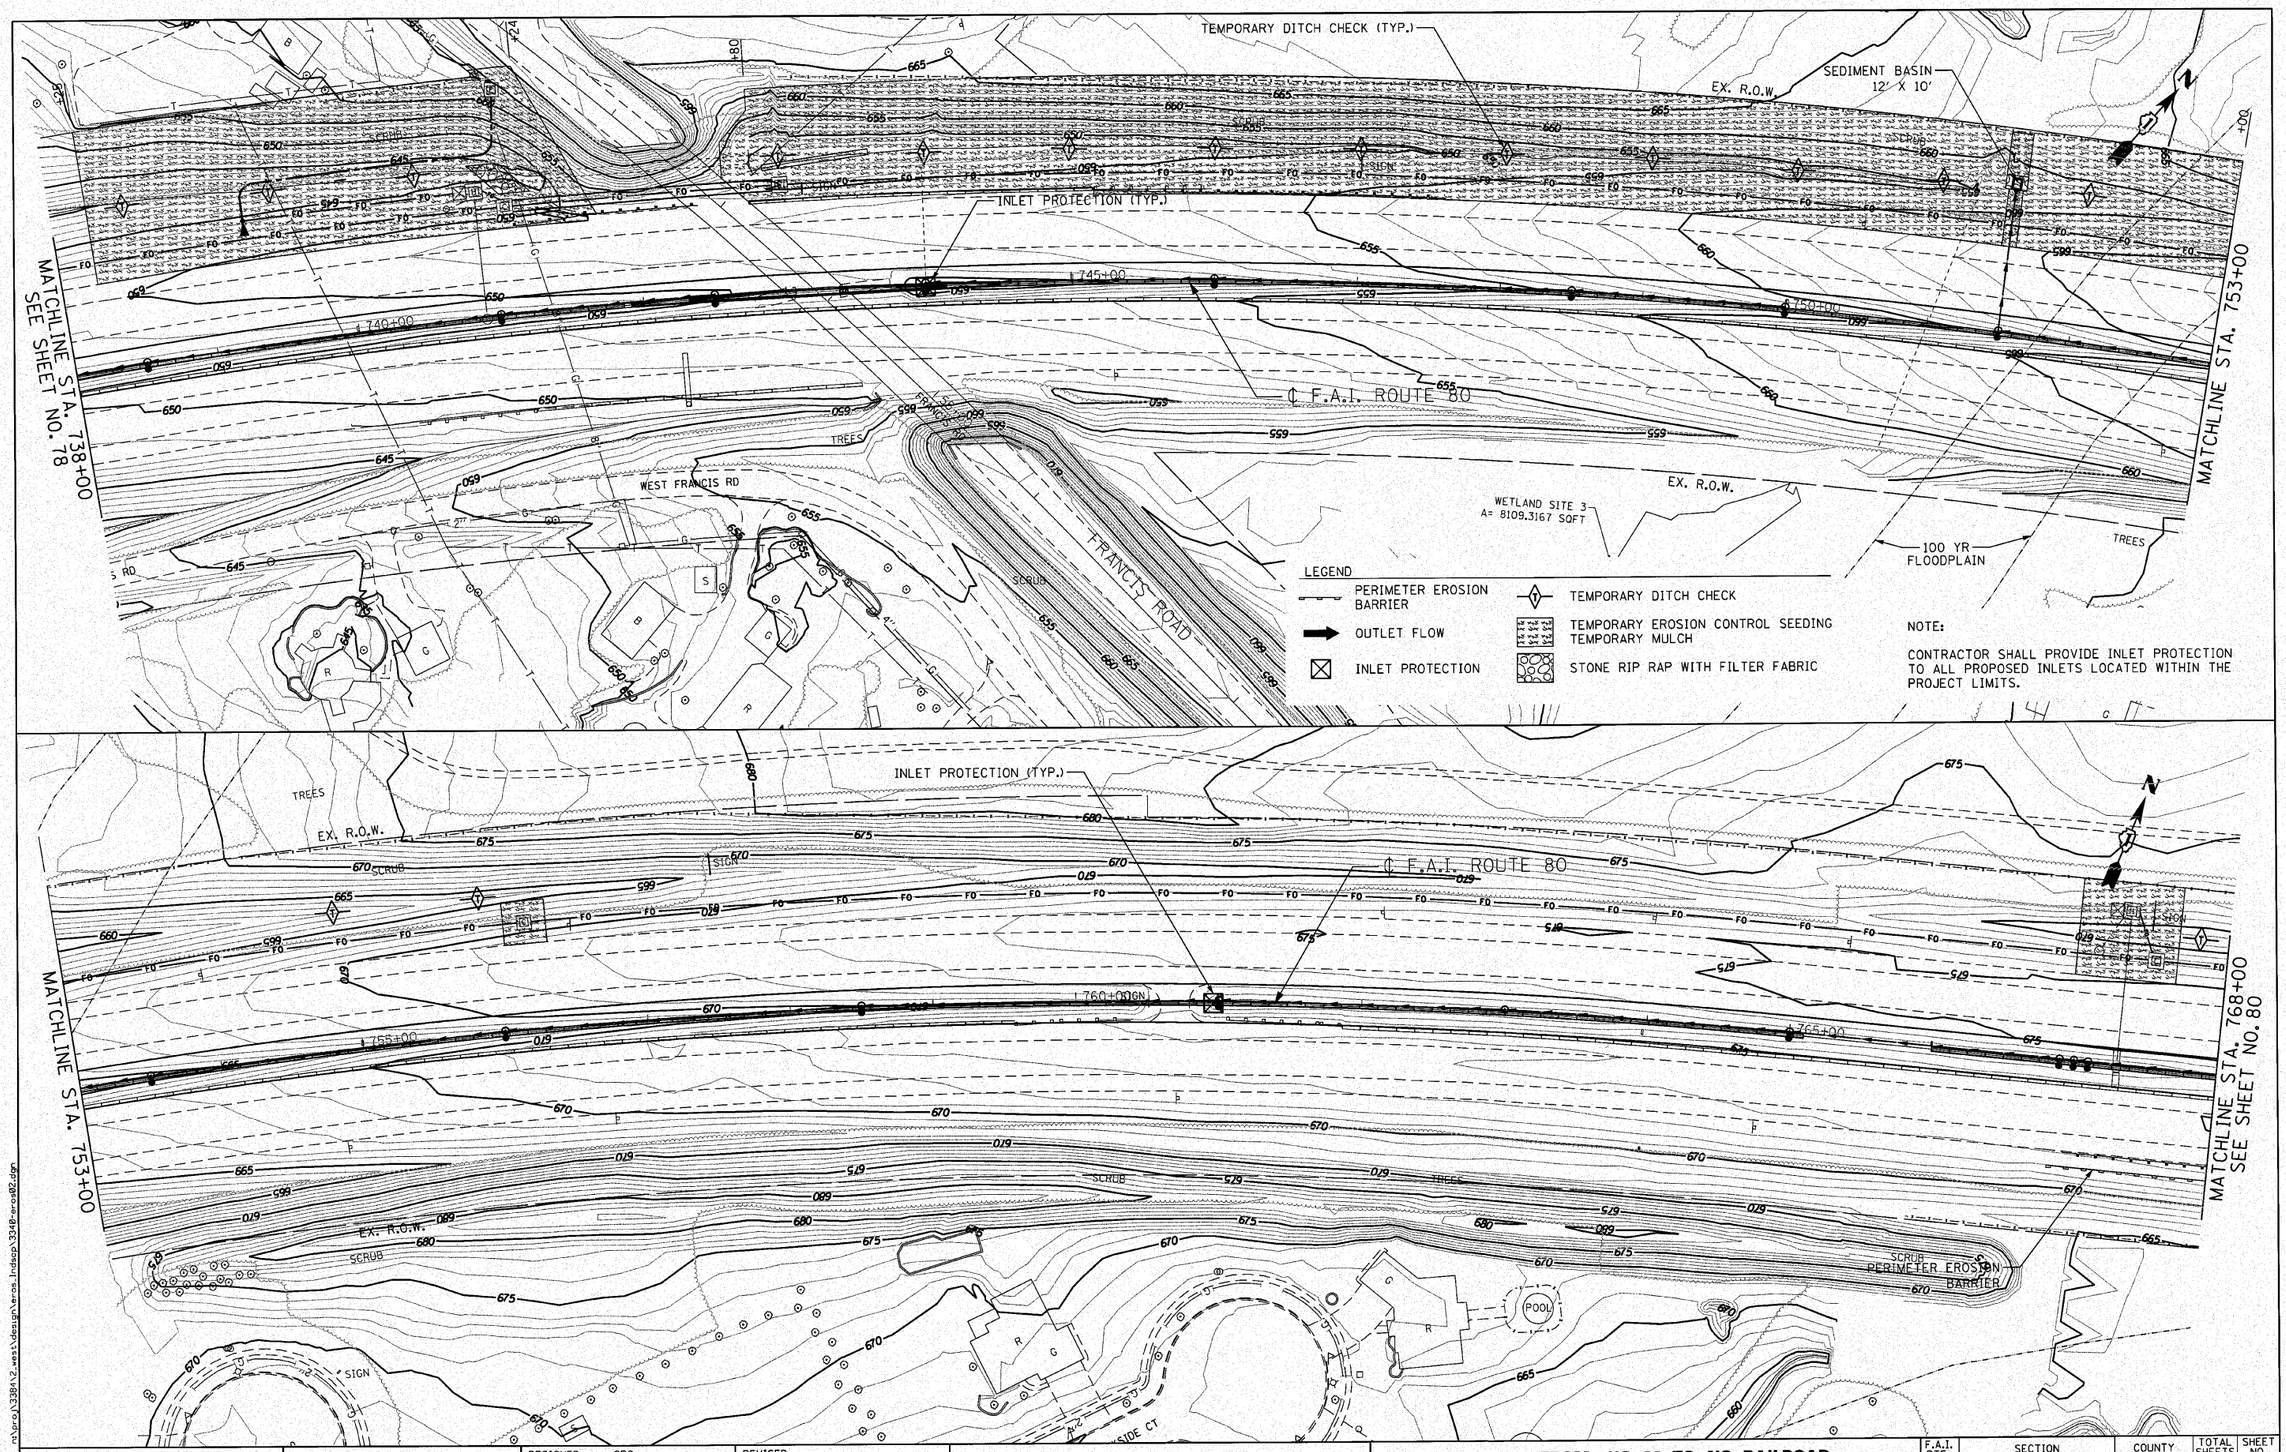

n:\proj\33841-west\design\eros_indsp\3348-eros02.dgn

ENGINEERING CONSULTANT

Ciorba Group, Inc.
CONSULTING ENGINEERS
5307 North Cumberland Avenue, Suite 402
Chicago, Illinois 60656
Tel. 773.775.4009 Fax 773.775.4014
Email chicago@ciorba.com

USER NAME = dmorris	DESIGNED - CRC	REVISED -	
	DRAWN - JMK	REVISED -	
PLOT SCALE = 50.0000 ' / IN.	CHECKED - MRJ	REVISED -	
PLOT DATE = 12/6/2010	DATE - 10/27/2010	REVISED -	

STATE OF ILLINOIS
DEPARTMENT OF TRANSPORTATION

F.A.I. 80 FROM US 30 TO NS RAILROAD
EROSION AND SEDIMENT CONTROL PLAN

SCALE: 1" = 50' | SHEET NO. OF SHEETS | STA. 738+00 | TO STA. 768+00

F.A.I. RTE.	SECTION	COUNTY	TOTAL SHEETS	SHEET NO.
80	99-5-Y	WILL	276	79
		CONTRACT NO. 60147		
	ILLINOIS FED. AID PROJECT			