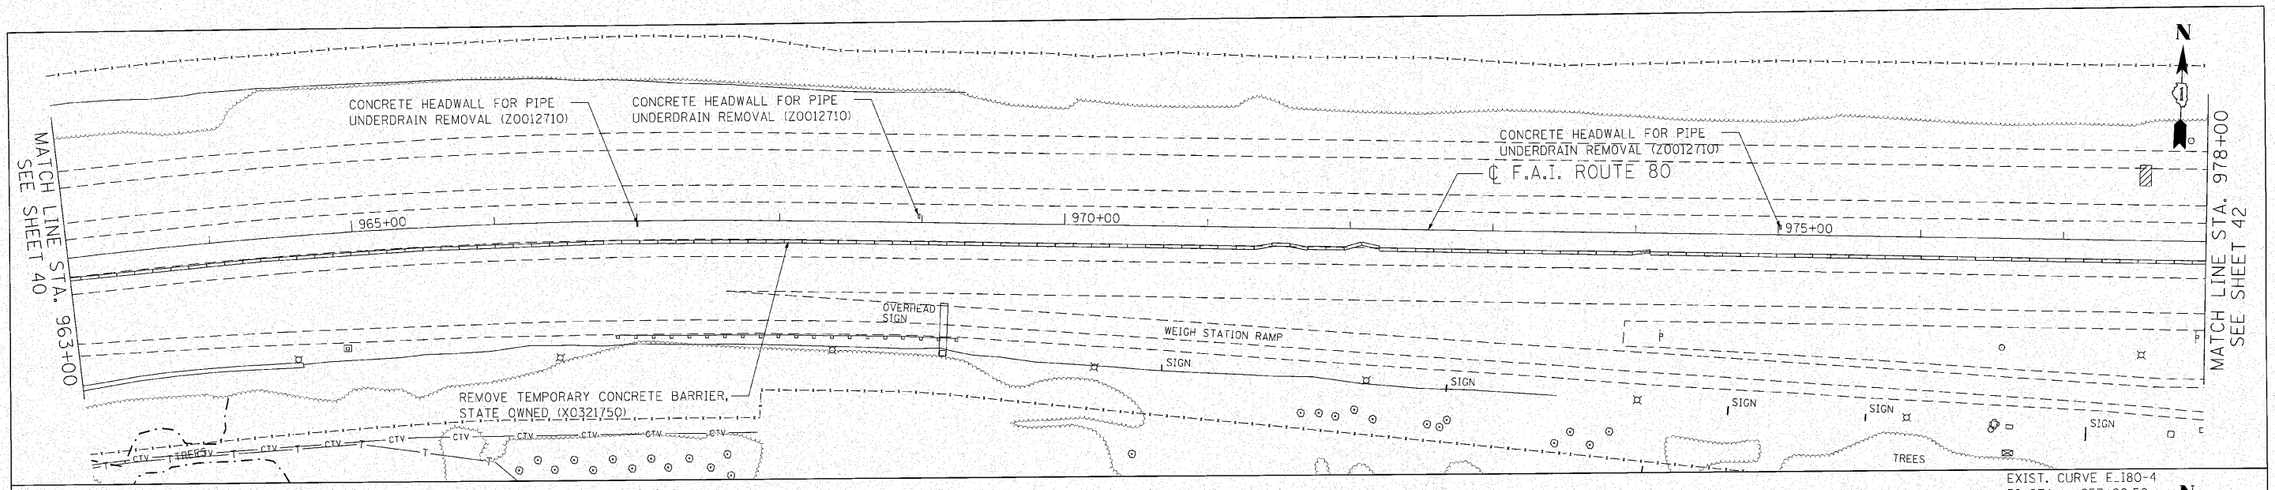

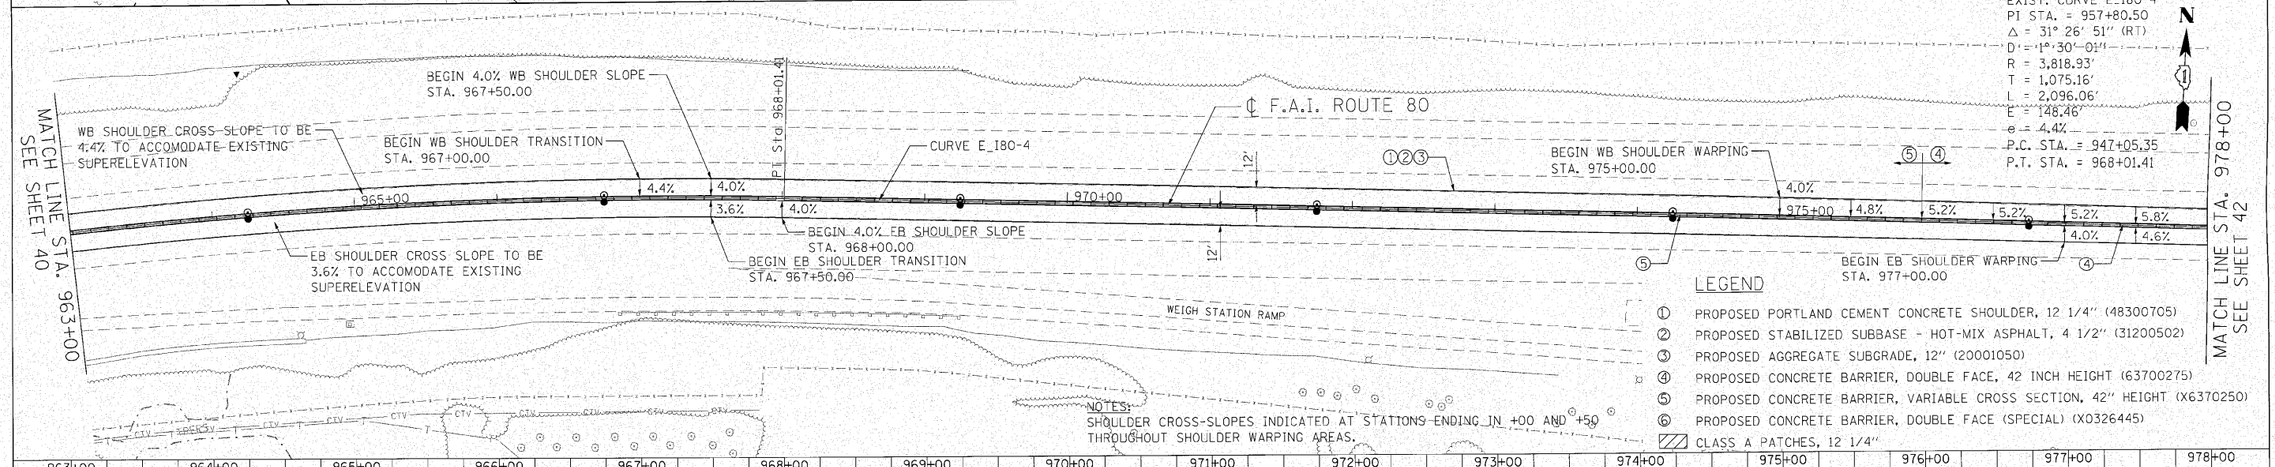

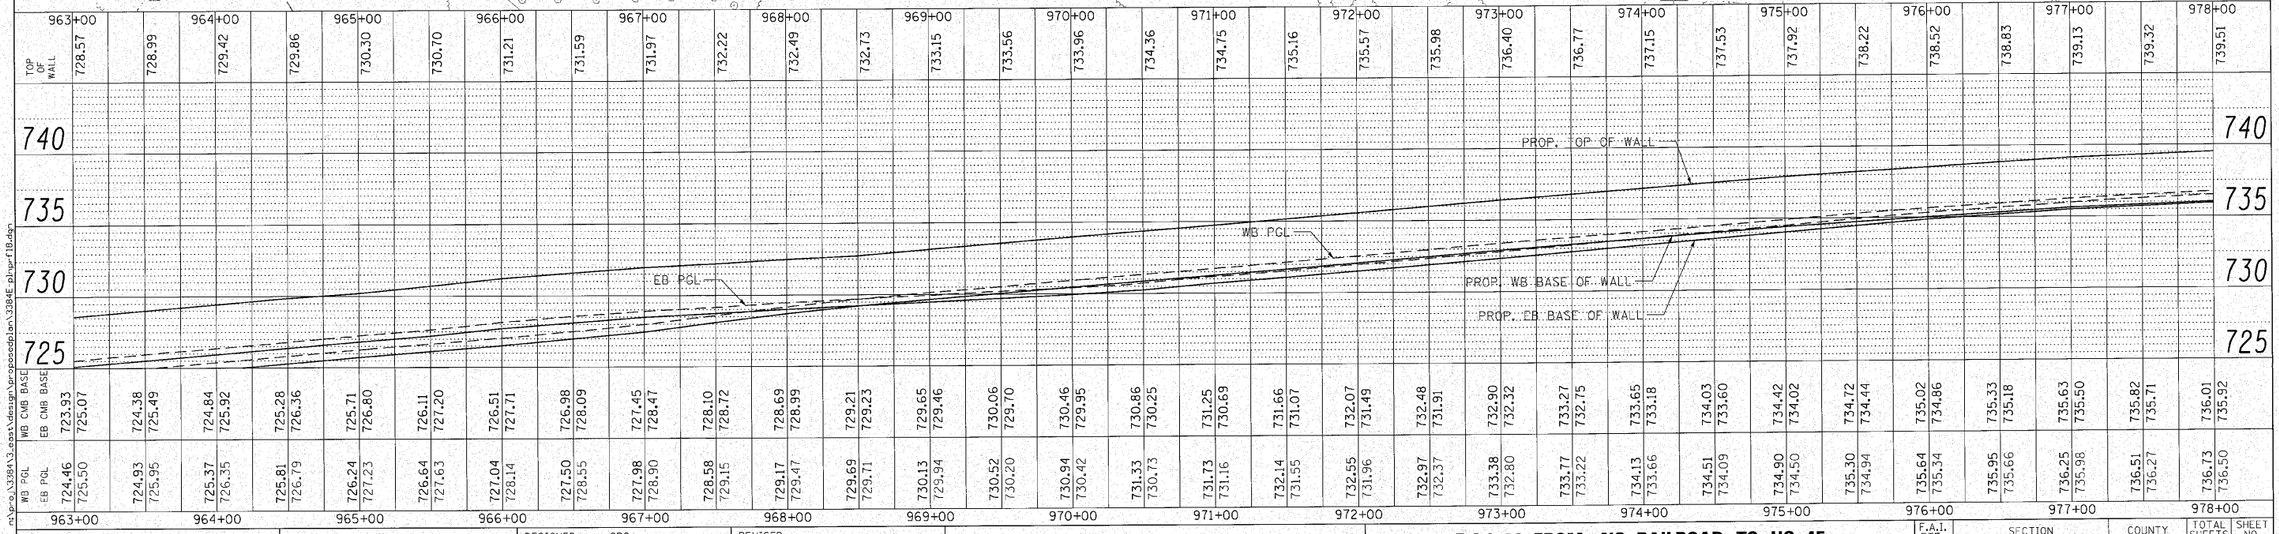

ENGINEERING CONSULTANT					
Cierba Group, Inc. CONSULTING ENGINEERS 5507 North Cumberland Avenue, Suite 402 Chicago, Illinois 60656 Tel: 773.775.4009 Fax 773.775.4014 Email chicago@cierba.com	USER NAME = jkjellman	DESIGNED - CRC	REVISED -		
		DRAWN - JMK	REVISED -		
	PLOT SCALE = 50.0000 ' / IN.	CHECKED - MRJ	REVISED -		
	PLOT DATE = 10/28/2010	DATE - 10/27/2010	REVISED -		

STATE OF ILLINOIS
DEPARTMENT OF TRANSPORTATION

F.A.I. 80 FROM NS RAILROAD TO US 45
ROADWAY PLAN & PROFILE

SCALE: 1" = 50' | SHEET NO. OF SHEETS | STA. 963+00 TO STA. 978+00

F.A.I. RTE.	SECTION	COUNTY	TOTAL SHEETS	SHEET NO.
80	99(5&5-1) Y-1	WILL	309	41
		CONTRACT NO. 60M59		
	ILLINOIS	FED. AID PROJECT		

n:\proj\3384\3_eps\design\proposedplan\3384E p1hpr118.dgn