ROUTE	SECTION	COUNTY	TOTAL SHEETS	SHEET NUMBER
FAP 90/94	2010-129-I	COOK	41	27

CONTRACT NO. 60N03

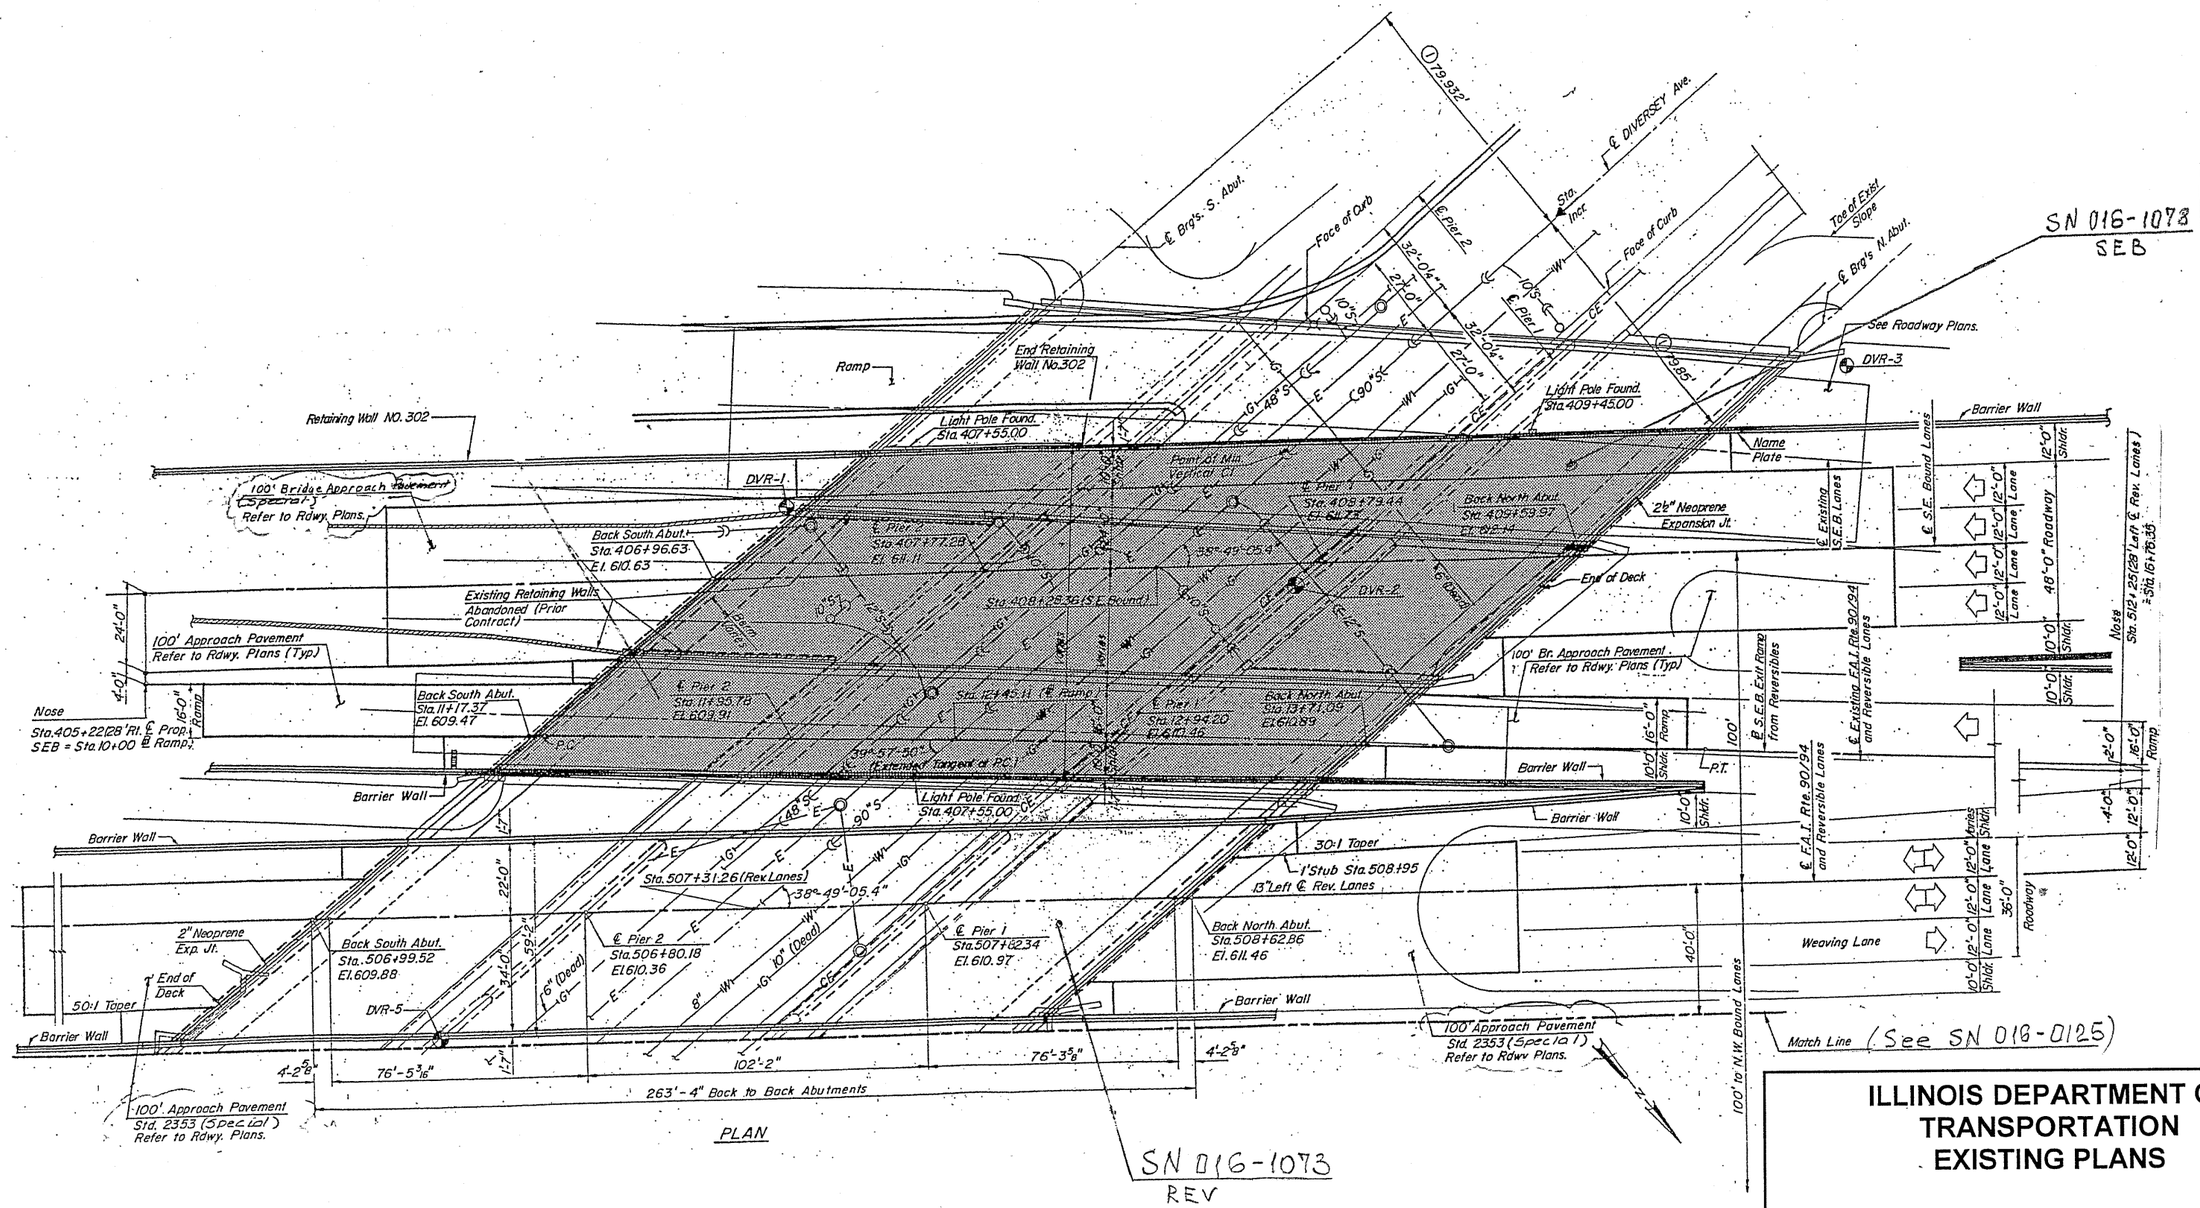

SN 016-1073
REV

FOR INFORMATION ONLY

ILLINOIS DEPARTMENT OF TRANSPORTATION
EXISTING PLANS

LOCATION 15 (SN 016-1073)
LOCATION 16 (SN 016-1078)