ROUTE	SECTION	COUNTY	TOTAL SHEETS	SHEET NUMBER
VARIOUS	2010-130-I	COOK	40	19

CONTRACT NO. 60N04

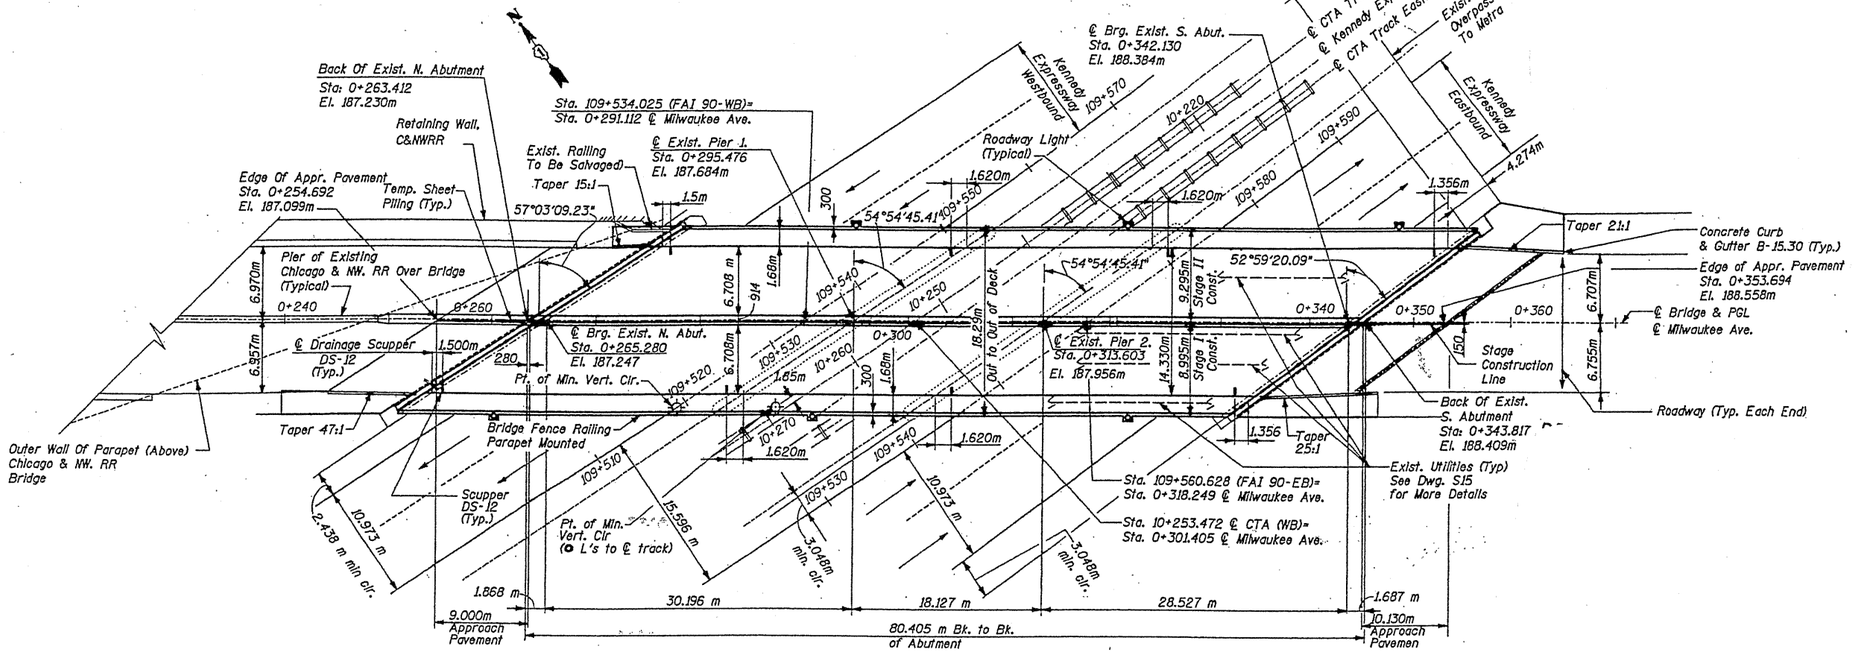

PLAN

ILLINOIS DEPARTMENT OF TRANSPORTATION

EXISTING PLANS
LOCATION 8 (SN 016-1107)
MILWAUKEE AVE OVER I-90 (JFK & CTA)