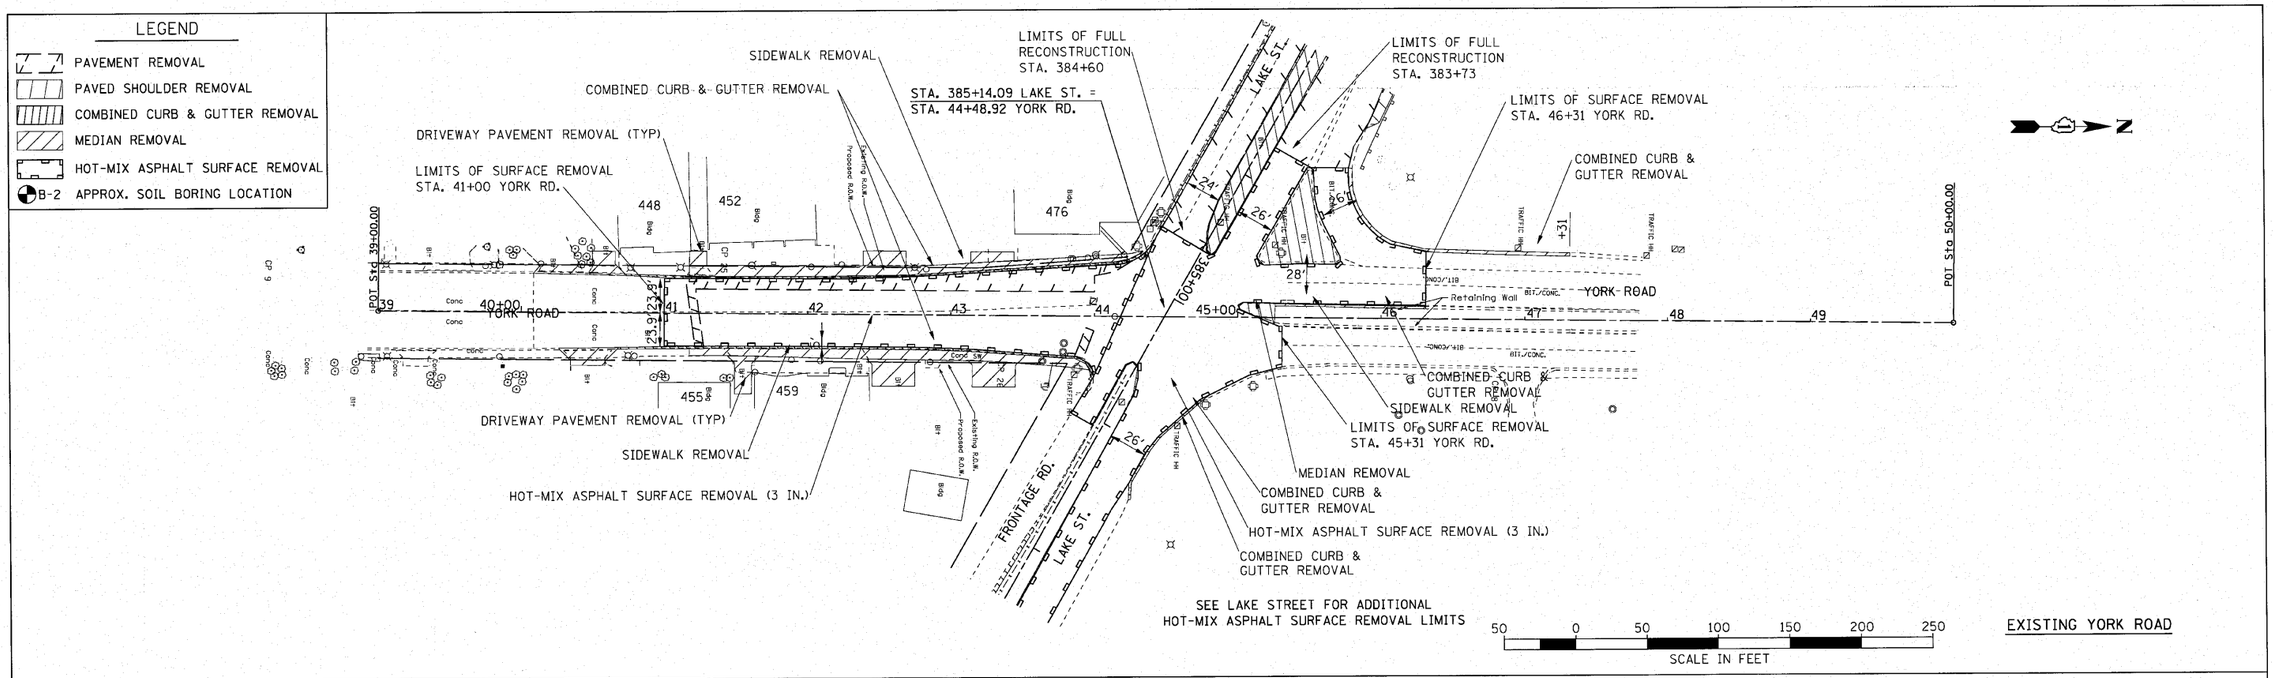

EXISTING YORK ROAD

DESIGN SPEED = 45 MPH

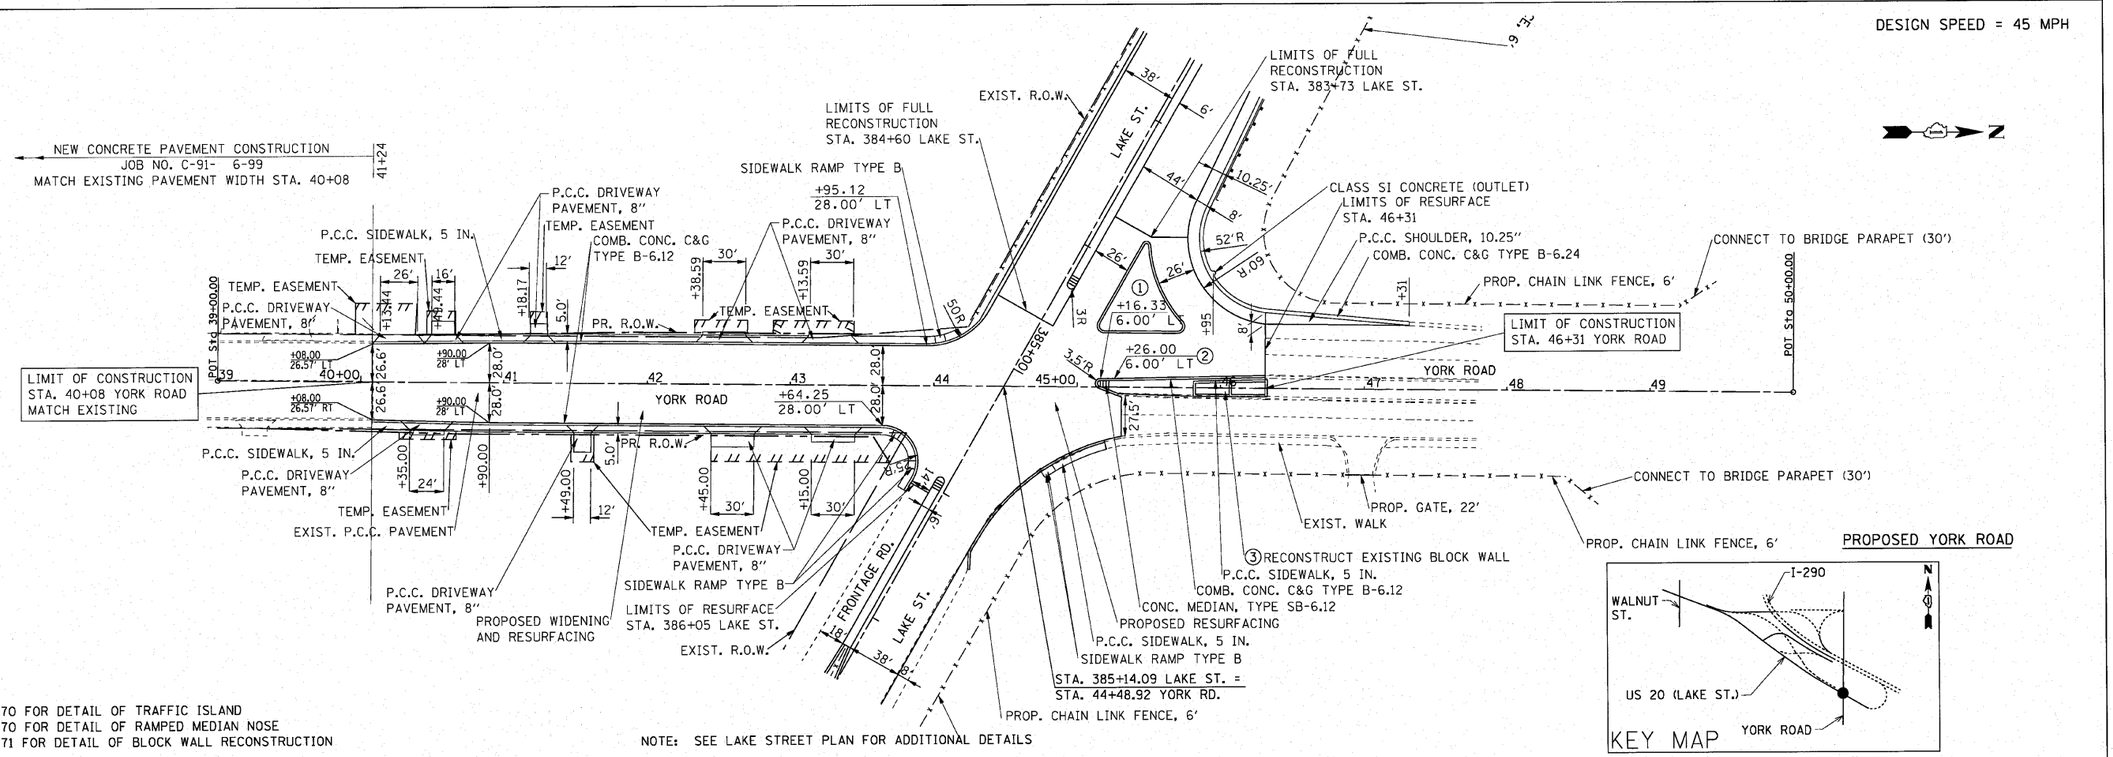

PROPOSED YORK ROAD

NOTE:
1. SEE SHEET 170 FOR DETAIL OF TRAFFIC ISLAND
2. SEE SHEET 170 FOR DETAIL OF RAMPED MEDIAN NOSE
3. SEE SHEET 171 FOR DETAIL OF BLOCK WALL RECONSTRUCTION

FILE NAME = 001_plan.dgn	USER NAME = examples	DESIGNED -	REVISED -	STATE OF ILLINOIS DEPARTMENT OF TRANSPORTATION	YORK ROAD ROADWAY PLAN	F.A.U. RTE.	SECTION	COUNTY	TOTAL SHEETS	SHEET NO.
		DRAWN - BLV	REVISED -			3537	(4Y & 22-3)R-2	DUPAGE	284	48
	PLOT SCALE = 50.0000 ' / in.	CHECKED - SRG	REVISED -					CONTRACT NO. 62093		
	PLOT DATE = 3/22/2012	DATE - 1/18/10	REVISED -		SCALE: 1"=50' / SHEET NO. 48 OF SHEETS / STA. 40+08 TO STA. 46+31	FED. ROAD DIST. NO.	ILLINOIS	FED. AID PROJECT		