PLAN	SURVEYED	BY	DATE
NOTE BOOK	PLOTTED		
NO.	ALIGNMENT CHECKED		
	PLT. OF WAY CHECKED		
	CADD FILE NAME		

PROFILE	SURVEYED	BY	DATE
NOTE BOOK	PLOTTED		
NO.	GRADES CHECKED		
	BKM. ADJUSTED		
	UTILITIES CHKD		
	INTERFERE NOTATIONS CHKD		

BM# 5 ELEV. 692.649 IP/CAP
STA. 371+12.00 "LAKE ST.", 9.23' LT.

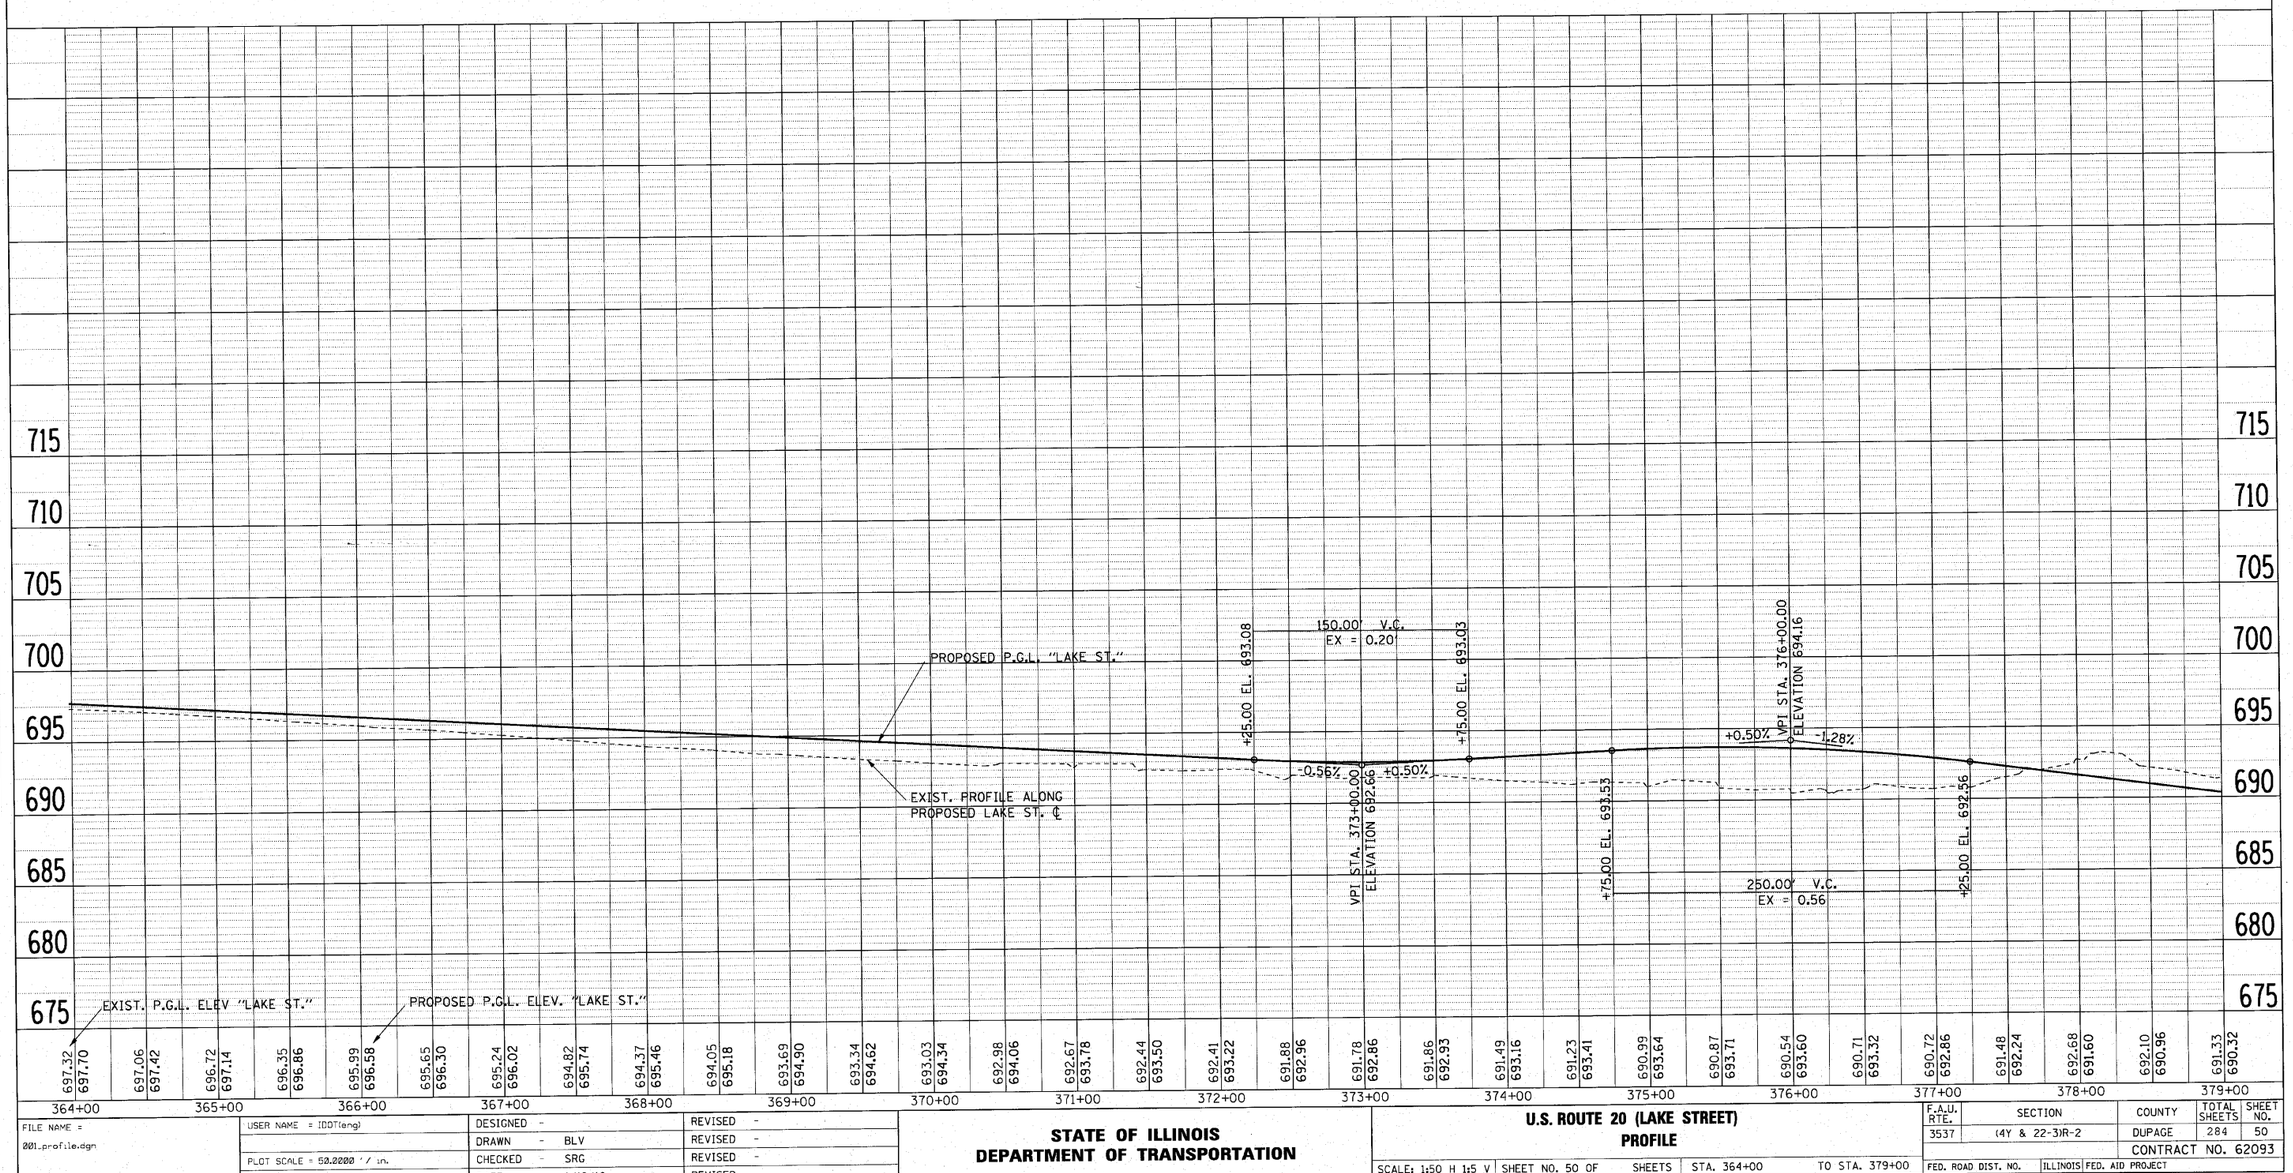

FILE NAME =	USER NAME = IDOT(eng)	DESIGNED -	REVISED -
201_profile.dgn		DRAWN - BLV	REVISED -
	PLOT SCALE = 50.2200 ' / in.	CHECKED - SRG	REVISED -
	PLOT DATE = 1/15/2010	DATE - 1/18/10	REVISED -

STATE OF ILLINOIS
DEPARTMENT OF TRANSPORTATION

U.S. ROUTE 20 (LAKE STREET)
PROFILE

SCALE: 1:50 H 1:5 V | SHEET NO. 50 OF SHEETS | STA. 364+00 TO STA. 379+00

F.A.U. RTE.	SECTION	COUNTY	TOTAL SHEETS	SHEET NO.
3537	(4Y & 22-3)R-2	DUPAGE	284	50
		CONTRACT NO. 62093		
FED. ROAD DIST. NO.	ILLINOIS	FED. AID PROJECT		