BM# 1 ELEV. 695.259 "X" CUT IN CONC. MEDIAN
STA. 355+53.05 "LAKE ST.", 1.13' LT.

BM# 2 ELEV. 697.794 "X" CUT IN MOST SOUTH BOLT LIGHT POLE
STA. 359+86.14 "LAKE ST.", 33.43' LT.

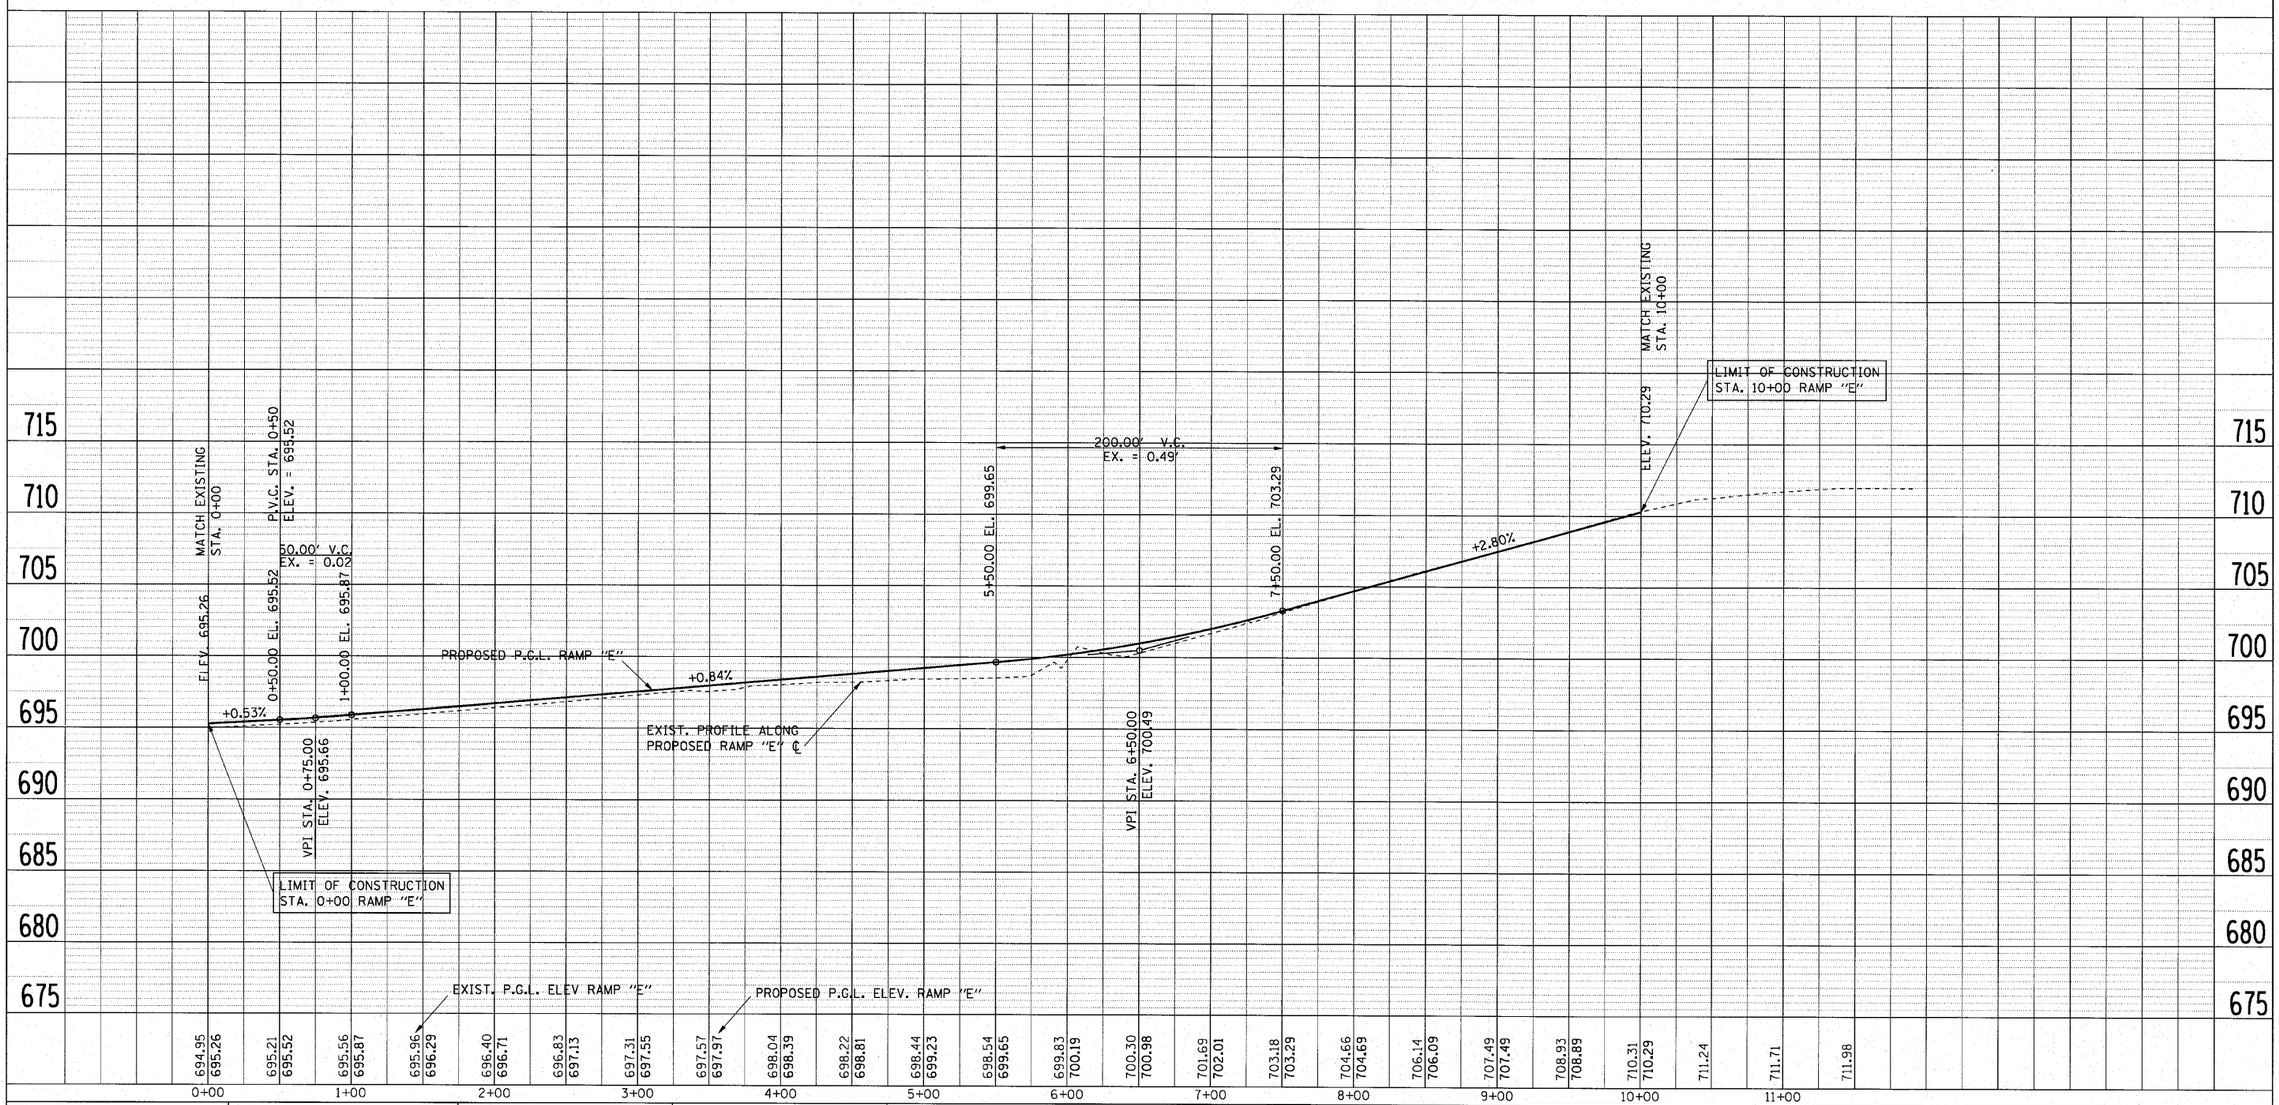

PLAN		BY	DATE
	SURVEYED		
	PLOTTED		
	ALIGNMENT CHECKED		
NOTE BOOK	R.T. OF WAY CHECKED		
NO.	CADD FILE NAME		

PROFILE		BY	DATE
	SURVEYED		
	PLOTTED		
	GRADES CHECKED		
NOTE BOOK	B.M. NOTED		
NO.	STRUCTURE NOTATIONS CHKD		

FILE NAME = 001_p-of:1a.dgn	USER NAME = IDOT(eng)	DESIGNED -	REVISED -
		DRAWN - BLV	REVISED -
	PLOT SCALE = 50.0000 ' / in.	CHECKED - SRG	REVISED -
	PLOT DATE = 1/15/2010	DATE - 1/18/10	REVISED -

STATE OF ILLINOIS
DEPARTMENT OF TRANSPORTATION

WESTBOUND I-290 OFF RAMP "E"
ROADWAY PROFILE

SCALE: 1:50 H 1:5 V | SHEET NO. 52 OF SHEETS | STA. 0+00 TO STA. 10+00

F.A.U. RTE.	SECTION	COUNTY	TOTAL SHEETS	SHEET NO.
3537	(4Y & 22-3)R-2	DUPAGE	284	52
		CONTRACT NO. 62093		
FED. ROAD DIST. NO.	ILLINOIS	FED. AID PROJECT		