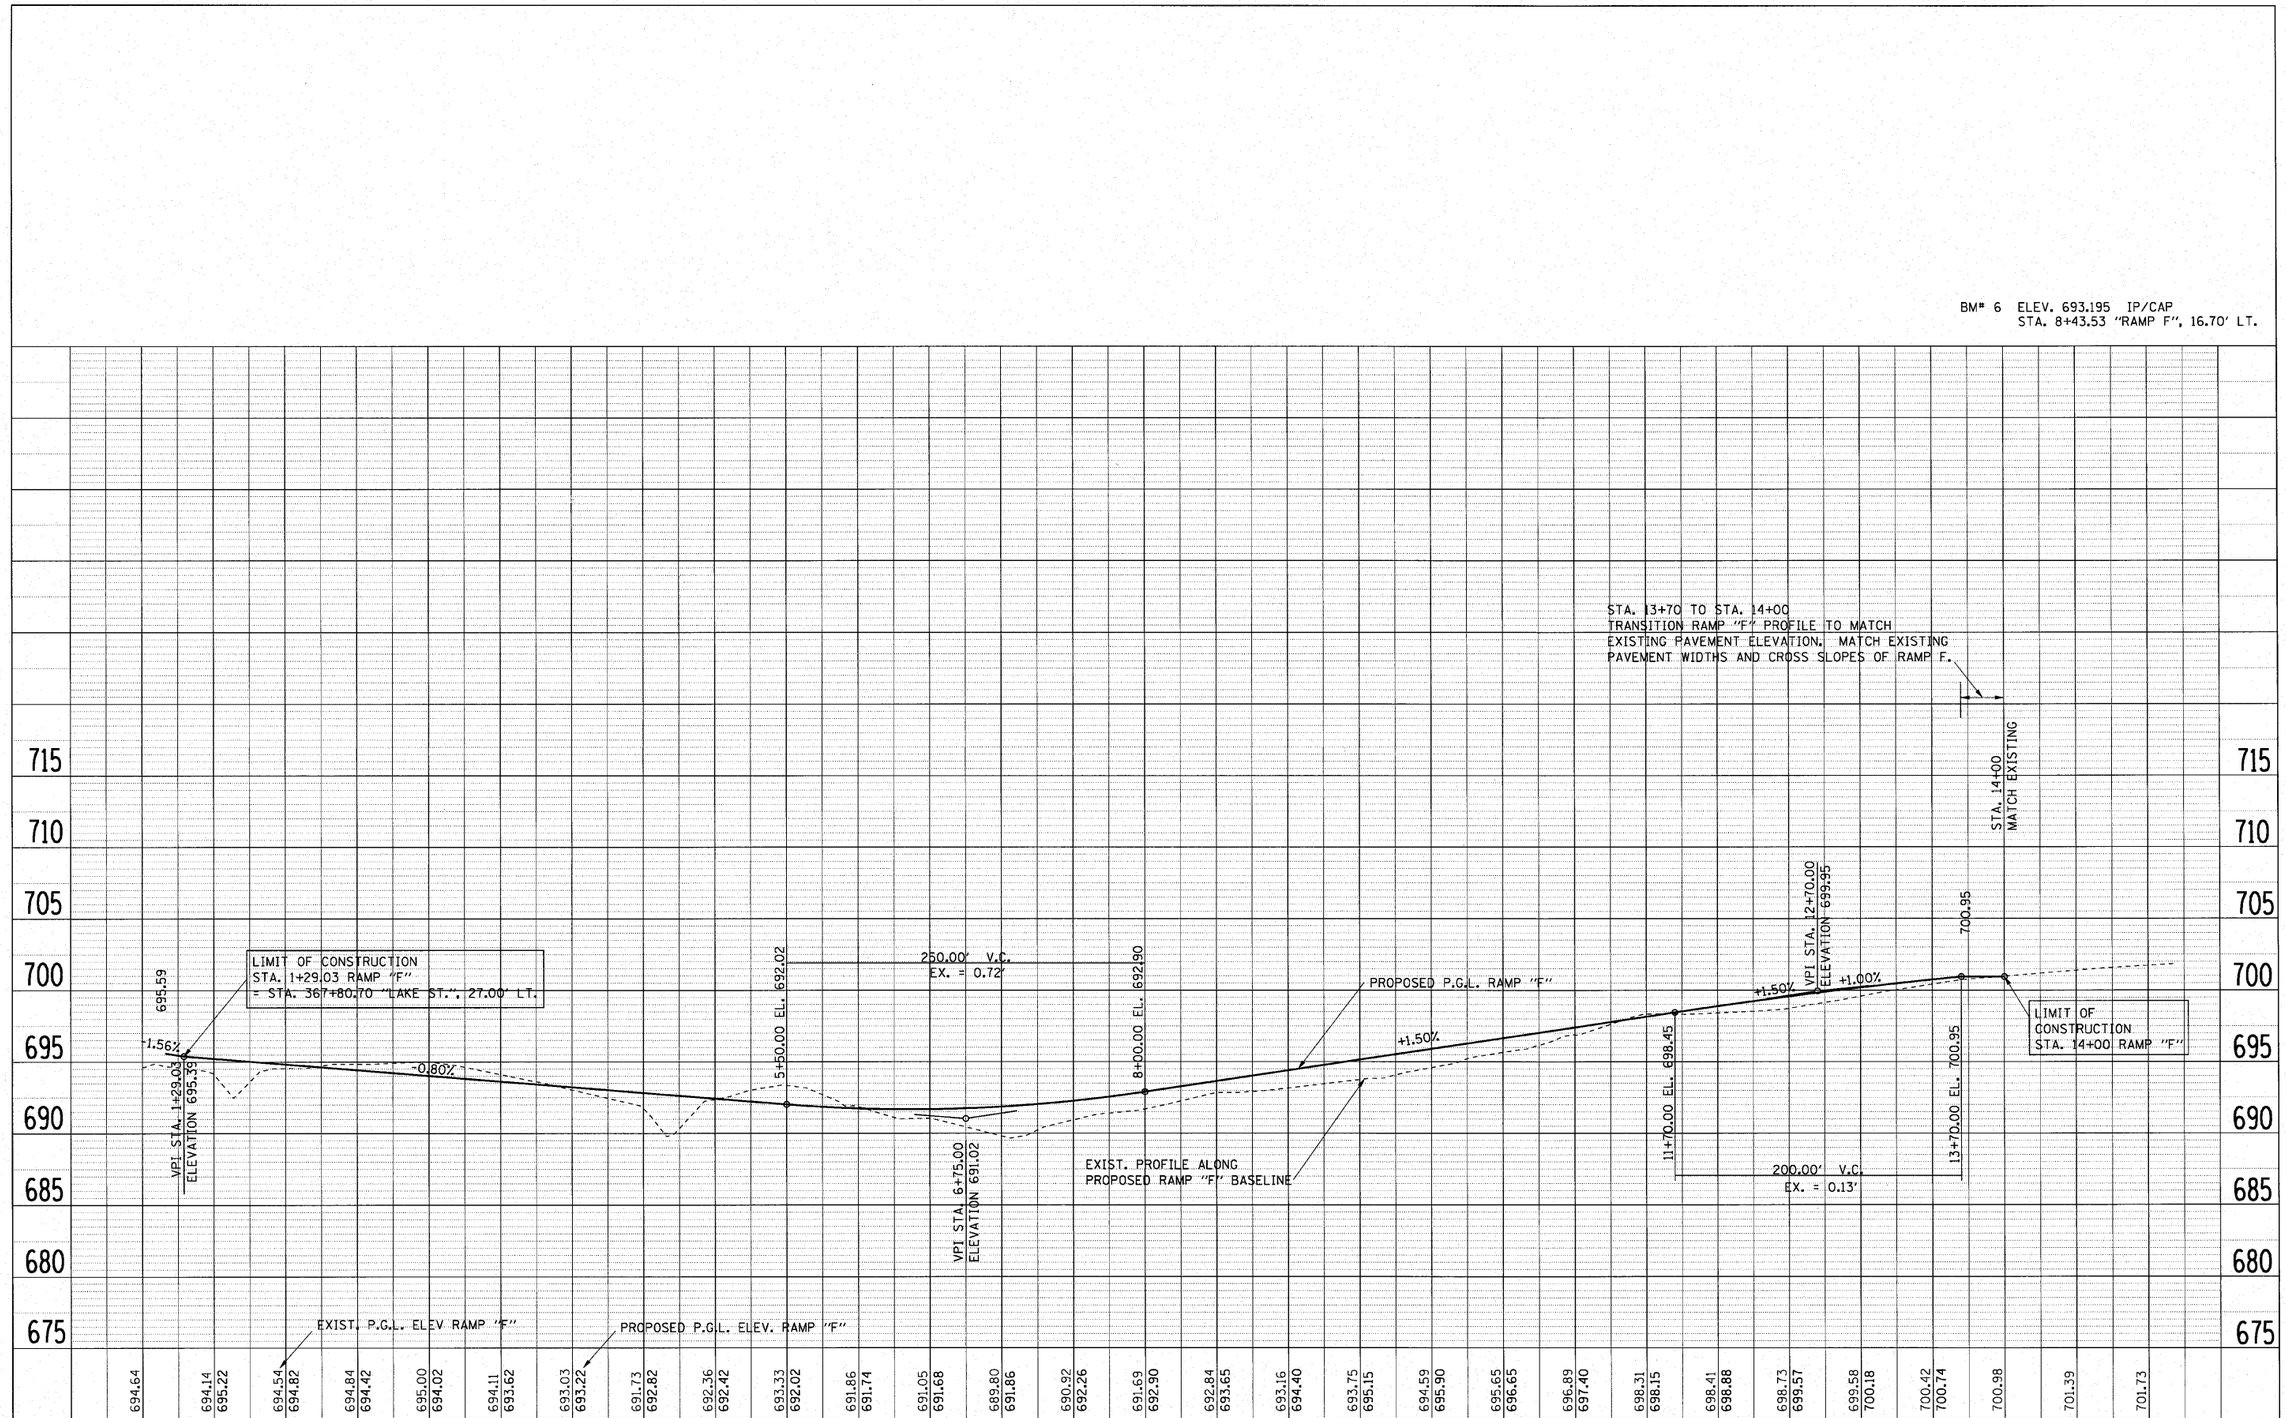

FILE NAME = 201_profile.dgn	USER NAME = IDOT(eng)	DESIGNED -	REVISED -	STATE OF ILLINOIS DEPARTMENT OF TRANSPORTATION	EASTBOUND I-290 OFF RAMP "F" ROADWAY PROFILE
		DRAWN - BLV	REVISED -		
	PLOT SCALE = 50.0000 ' / in.	CHECKED - SRG	REVISED -		
	PLOT DATE = 1/15/2010	DATE - 1/18/10	REVISED -		SCALE: 1:50 H 1:5 V SHEET NO. 53 OF SHEETS STA. 1+00 TO STA. 14+00

F.A.U. RTE.	SECTION	COUNTY	TOTAL SHEETS	SHEET NO.
3537	(4Y & 22-3)R-2	DUPAGE	284	53
		CONTRACT NO. 62093		
FED. ROAD DIST. NO.	ILLINOIS	FED. AID PROJECT		

PLAN: NOTE BOOK NO. ___ SURVEYED / PLOTTED / ALIGNMENT CHECKED / RT. OF WAY CHECKED / CADD FILE NAME ___ BY DATE

PROFILE: NOTE BOOK NO. ___ SURVEYED / PLOTTED / GRADES CHECKED / B.M. NOTED / STRUCTURE NOTATNS CHKD BY DATE