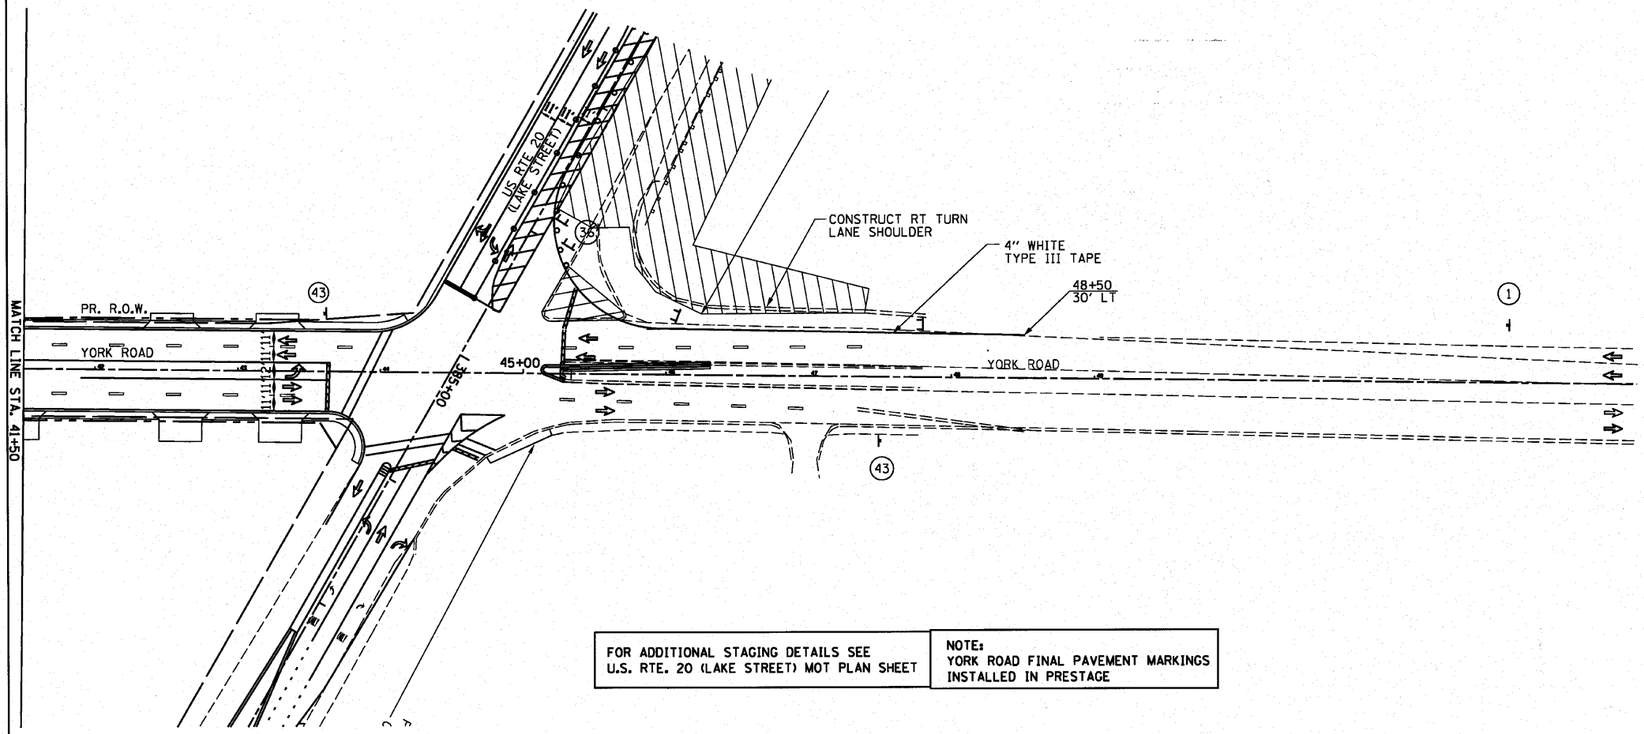

FOR ADDITIONAL STAGING DETAILS SEE
U.S. RTE. 20 (LAKE STREET) MOT PLAN SHEET

NOTE:
YORK ROAD FINAL PAVEMENT MARKINGS
INSTALLED IN PRESTAGE

LEGEND

- TEMPORARY PAVEMENT 10" (SEE SPECIAL PROVISION)
- WORK AREA
- CONSTRUCTION SIGN
- TYPE II BARRICADE/ REFLECTORIZED DRUM
- TYPE III BARRICADE W/2 FLASHING BEACONS (NO. OF BARRICADES AS DIRECTED BY THE ENGINEER
- DIRECTION OF TRAFFIC
- TEMPORARY PAVEMENT MARKING
- FLASHING ARROW BOARD
- (1) CONSTRUCTION SIGN LABEL. REFER TO GENERAL NOTES FOR MAINTENANCE OF TRAFFIC

PROPOSED YORK ROAD

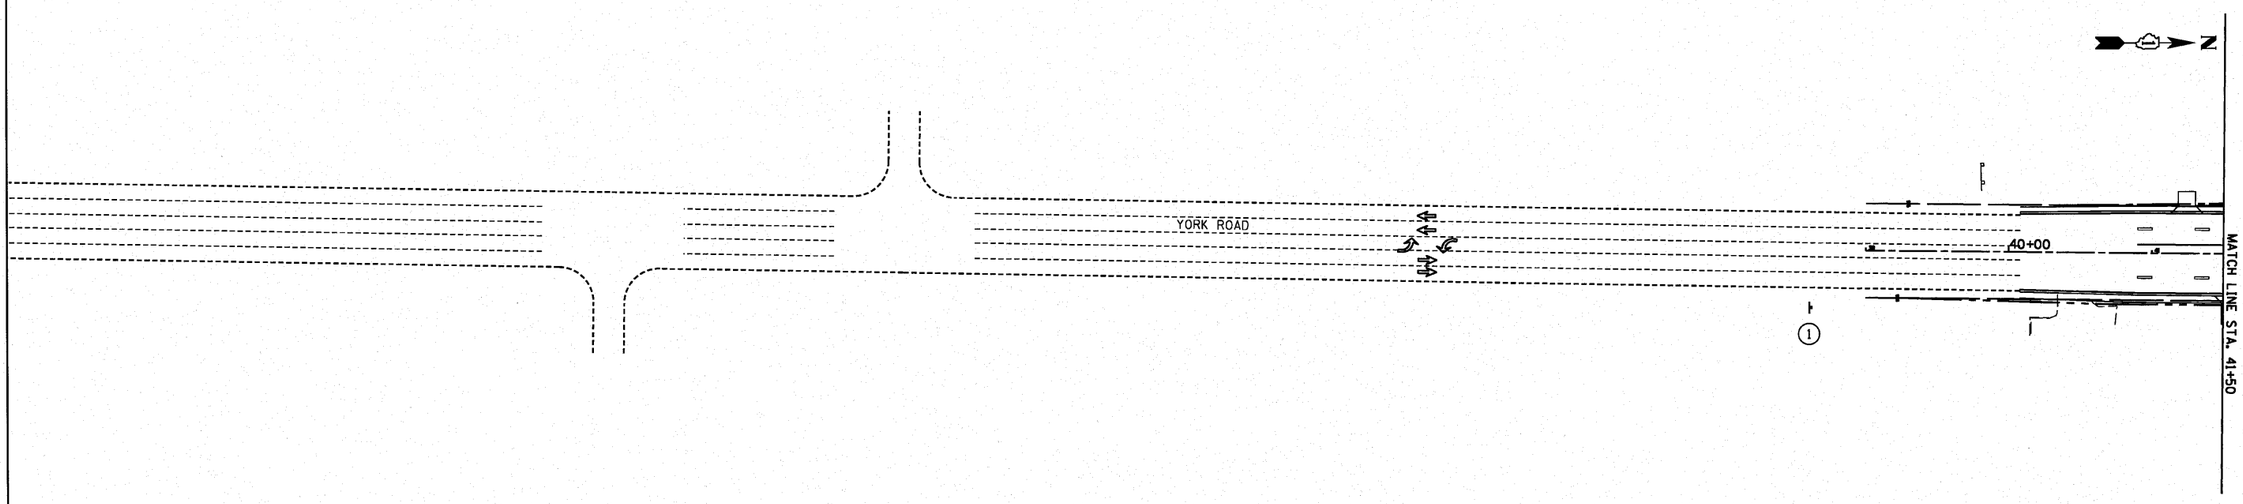

PROPOSED YORK ROAD

50 0 50 100 150 200 250
SCALE IN FEET

FILE NAME = $FILEL$	USER NAME = $USER$	DESIGNED -	REVISED -	STATE OF ILLINOIS DEPARTMENT OF TRANSPORTATION	YORK ROAD MAINTENANCE OF TRAFFIC STAGE II	F.A.U. RTE.	SECTION	COUNTY	TOTAL SHEETS	SHEET NO.
		DRAWN - BLV	REVISED -			3537	(4Y&22-3)R-2	DUPAGE	284	83
	PLOT SCALE = $SCALE$	CHECKED - SRG	REVISED -					CONTRACT NO. 62093		
	PLOT DATE = $DATE$	DATE - 1/18/10	REVISED -		SCALE: 1"=50' SHEET NO. 83 OF SHEETS STA. TO STA.	FED. ROAD DIST. NO.	ILLINOIS	FED. AID PROJECT		