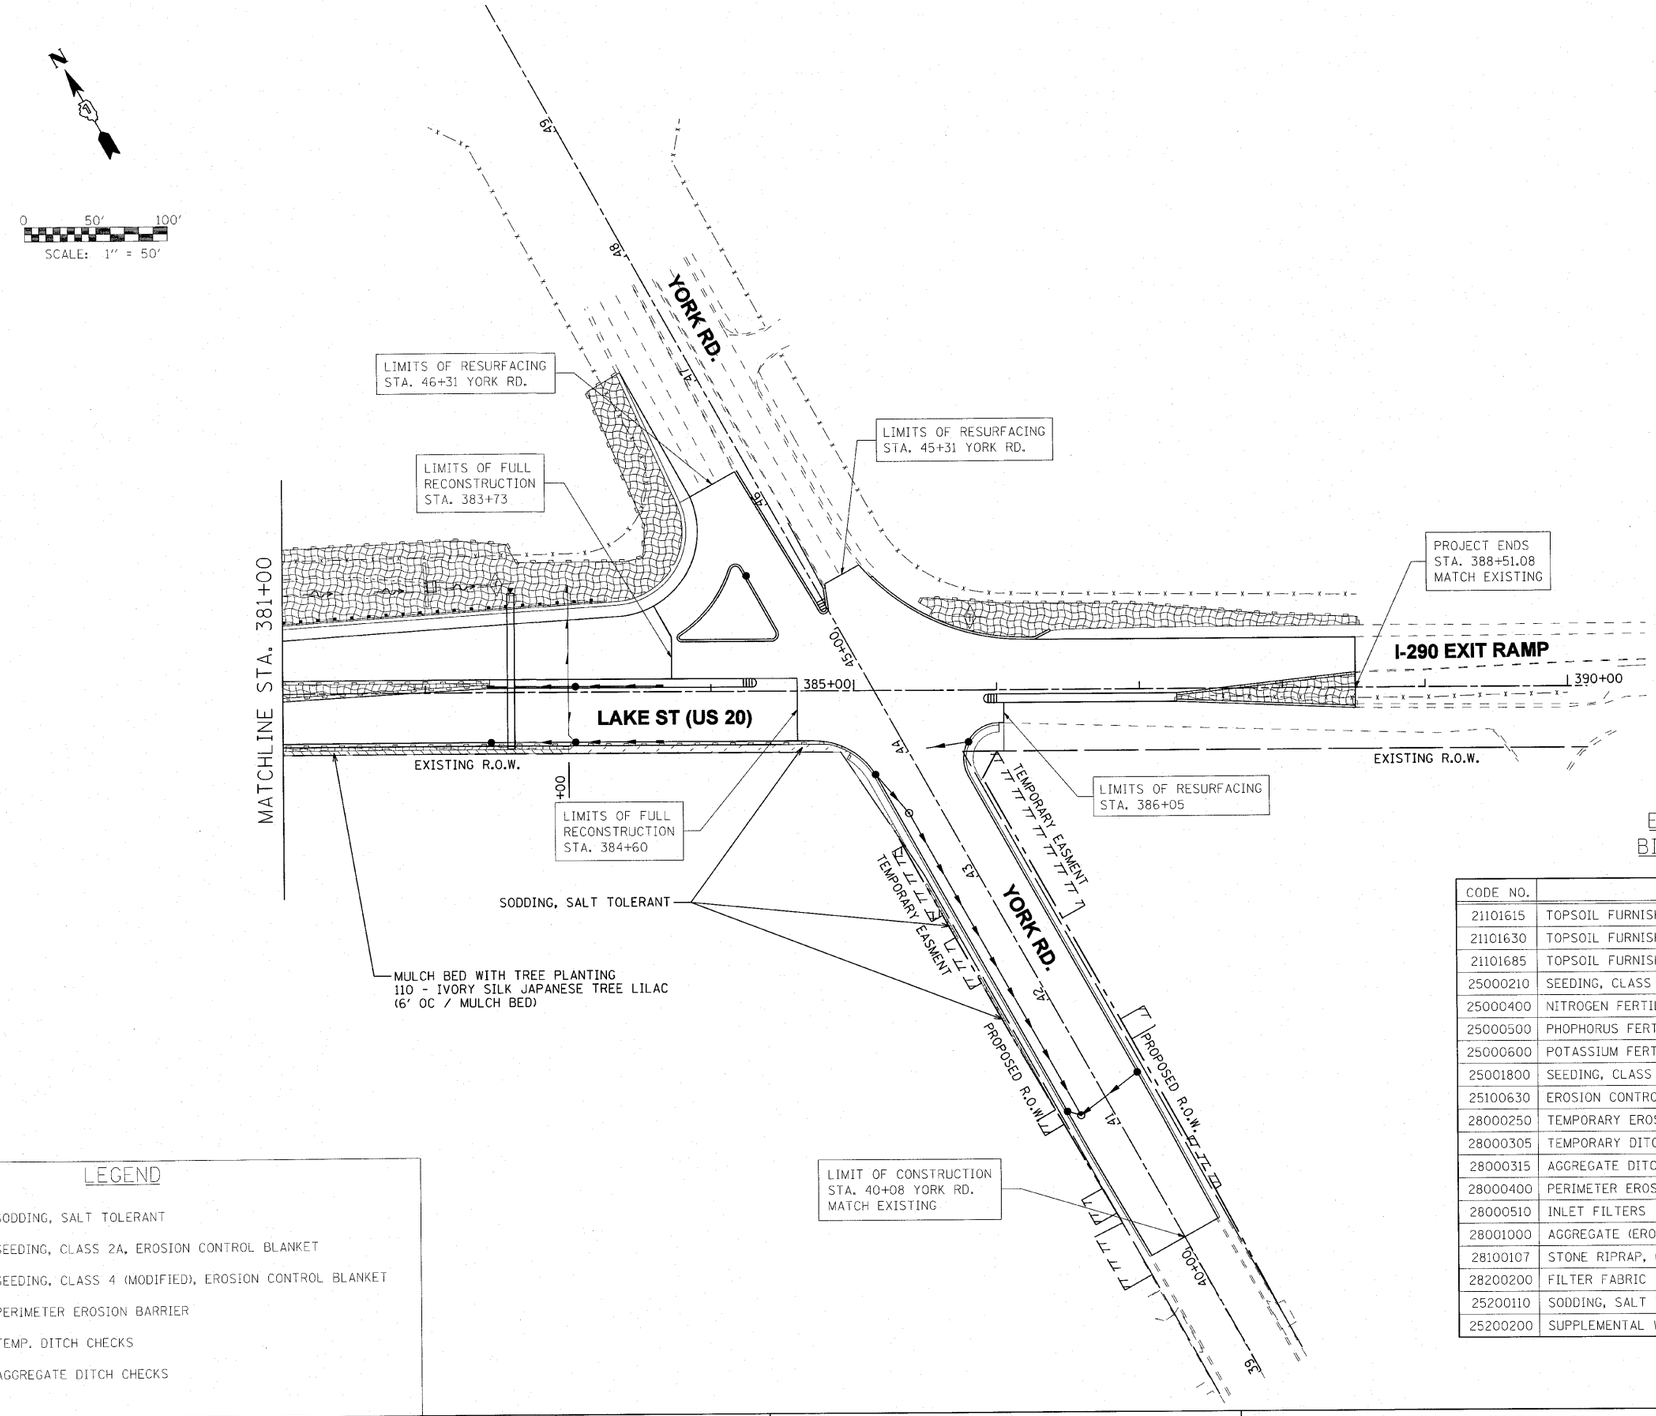

LEGEND

- SODDING, SALT TOLERANT
- SEEDING, CLASS 2A, EROSION CONTROL BLANKET
- SEEDING, CLASS 4 (MODIFIED), EROSION CONTROL BLANKET
- PERIMETER EROSION BARRIER
- TEMP. DITCH CHECKS
- AGGREGATE DITCH CHECKS

EROSION CONTROL BILL OF MATERIALS

CODE NO.	PAY ITEM	UNIT	TOTAL
21101615	TOPSOIL FURNISH & PLACE, 4"	SQ. YD.	24626.5
21101630	TOPSOIL FURNISH & PLACE, 8"	SQ. YD.	36324.1
21101685	TOPSOIL FURNISH & PLACE, 24"	SQ. YD.	4287.9
25000210	SEEDING, CLASS 2A	ACRE	5.98
25000400	NITROGEN FERTILIZER NUTRIENT	LBS.	537.7
25000500	PHOPHORUS FERTILIZER NUTRIENT	LBS.	537.7
25000600	POTASSIUM FERTILIZER NUTRIENT	LBS.	537.7
25001800	SEEDING, CLASS 4, (MODIFIED)	ACRE	7.51
25100630	EROSION CONTROL BLANKET	SQ. YD.	65238.4
28000250	TEMPORARY EROSION CONTROL SEEDING	LBS.	5391.7
28000305	TEMPORARY DITCH CHECKS	FOOT	635.5
28000315	AGGREGATE DITCH CHECKS	TON	22.1
28000400	PERIMETER EROSION BARRIER	FOOT	13713.5
28000510	INLET FILTERS	EACH	25
28001000	AGGREGATE (EROSION CONTROL)	TON	30
28100107	STONE RIPRAP, CLASS A4	SQ. YD.	11
28200200	FILTER FABRIC	SQ. YD.	11
25200110	SODDING, SALT TOLERANT	SQ. YD.	1590
25200200	SUPPLEMENTAL WATERING	UNITS	25

FILE NAME = $FILEL$	USER NAME = mrempfur	DESIGNED - SGL	REVISED -
		DRAWN - SGL	REVISED -
	PLOT SCALE = 50.0000 ' / IN.	CHECKED - FML	REVISED -
	PLOT DATE = 6/18/2010	DATE - 1/09/10	REVISED -

STATE OF ILLINOIS
DEPARTMENT OF TRANSPORTATION

FAU ROUTE 3537 – US ROUTE 20 (LAKE STREET)
EROSION AND SEDIMENT CONTROL PLANS

SCALE: 1" = 50' | SHEET NO. 3 OF 4 SHEETS | STA. 381+00.00 TO STA. 388+51.08

F.A.U. RTE.	SECTION	COUNTY	TOTAL SHEETS	SHEET NO.
3537	(4Y & 22-3)R-2	DUPAGE	284	90

CONTRACT NO. 62093

ILLINOIS FED. AID PROJECT