EXISTING DRAINAGE & UTILITIES LEGEND

- STORM SEWER
- STORM SEWER TO BE REMOVED
- PIPE CULVERT
- PIPE CULVERT TO BE REMOVED
- COMBINATION SEWER
- MANHOLE
- CATCH BASIN
- INLET
- X STRUCTURE TO BE REMOVED
- PAVED DITCH TO BE REMOVED

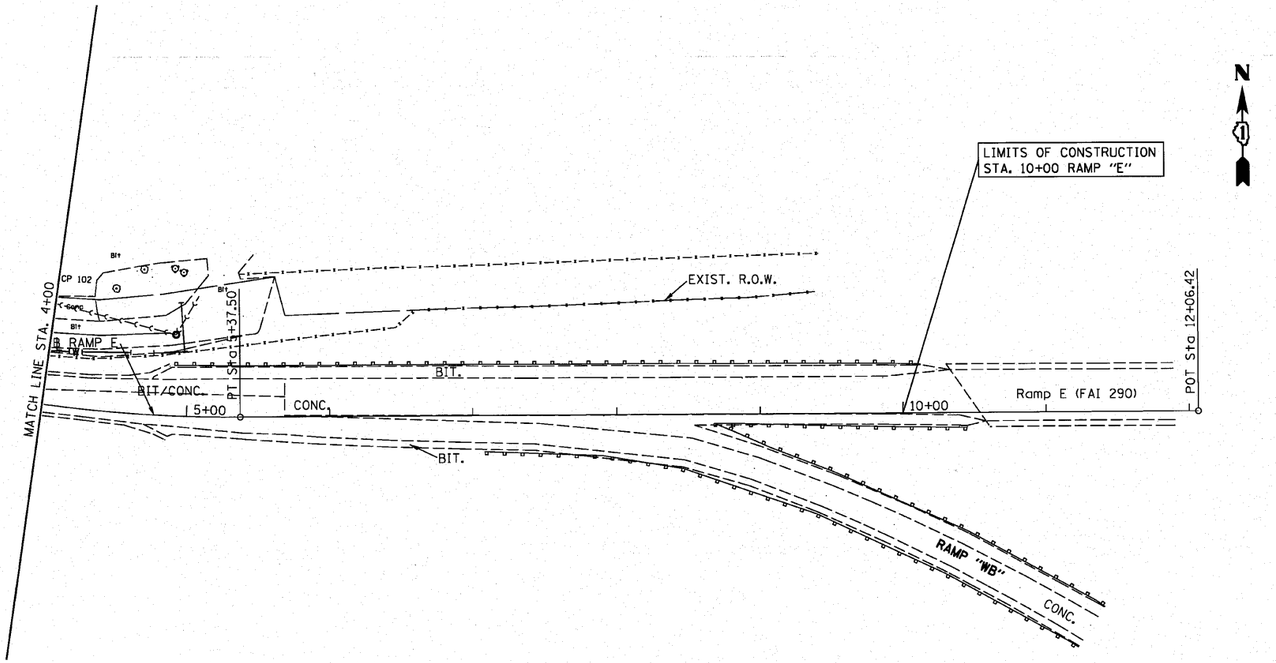

EXISTING RAMP "E"

PROPOSED DRAINAGE & UTILITIES LEGEND

- STORM SEWER
- DITCH FLOWLINE
- CULVERT END SECTION
- MANHOLE
- CATCH BASIN
- INLET
- UNDERDRAIN OUTLET
- XX STRUCTURE NO. SEE STRUCTURE TABLE
- (XX) PIPE NO. SEE PIPE TABLE

N

50 0 50 100 150 200 250

SCALE IN FEET

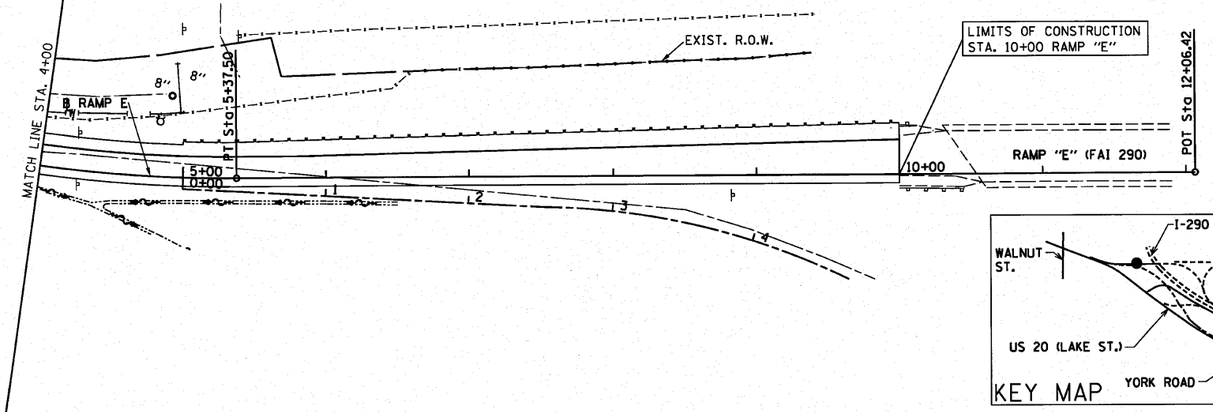

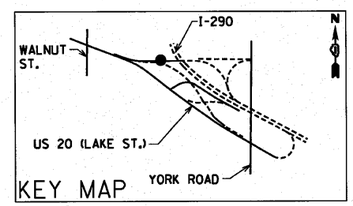

PROPOSED RAMP "E"

FILE NAME = DU_plan.dgn	USER NAME = $USER$	DESIGNED -	REVISED -
$FILE$		DRAWN - PRH	REVISED -
	PLOT SCALE = 1"=50'	CHECKED - SRG	REVISED -
	PLOT DATE = $DATE$	DATE - 1/18/10	REVISED -

STATE OF ILLINOIS
DEPARTMENT OF TRANSPORTATION

RAMP "E"
DRAINAGE AND UTILITIES

SCALE: 1"=50' | SHEET NO. 99 OF SHEETS | STA. 4+00 | TO STA. 10+00

F.A.U. RTE.	SECTION	COUNTY	TOTAL SHEETS	SHEET NO.
3537	(4Y & 22-3)R-2	DUPAGE	284	99
		CONTRACT NO. 62093		
FED. ROAD DIST. NO.	ILLINOIS	FED. AID PROJECT		