PLAN
SURVEYED
PLOTTED
AUTHORITY CHECKED
NOTE BOOK
R/T OF WAY CHECKED
NO.
CADD FILE NAME
BY
DATE

PROFILE
SURVEYED
PLOTTED
AUTHORITY CHECKED
NOTE BOOK
R.M. NOTED
NO.
STRUCTURE NO(S)/NO CHKD
BY
DATE

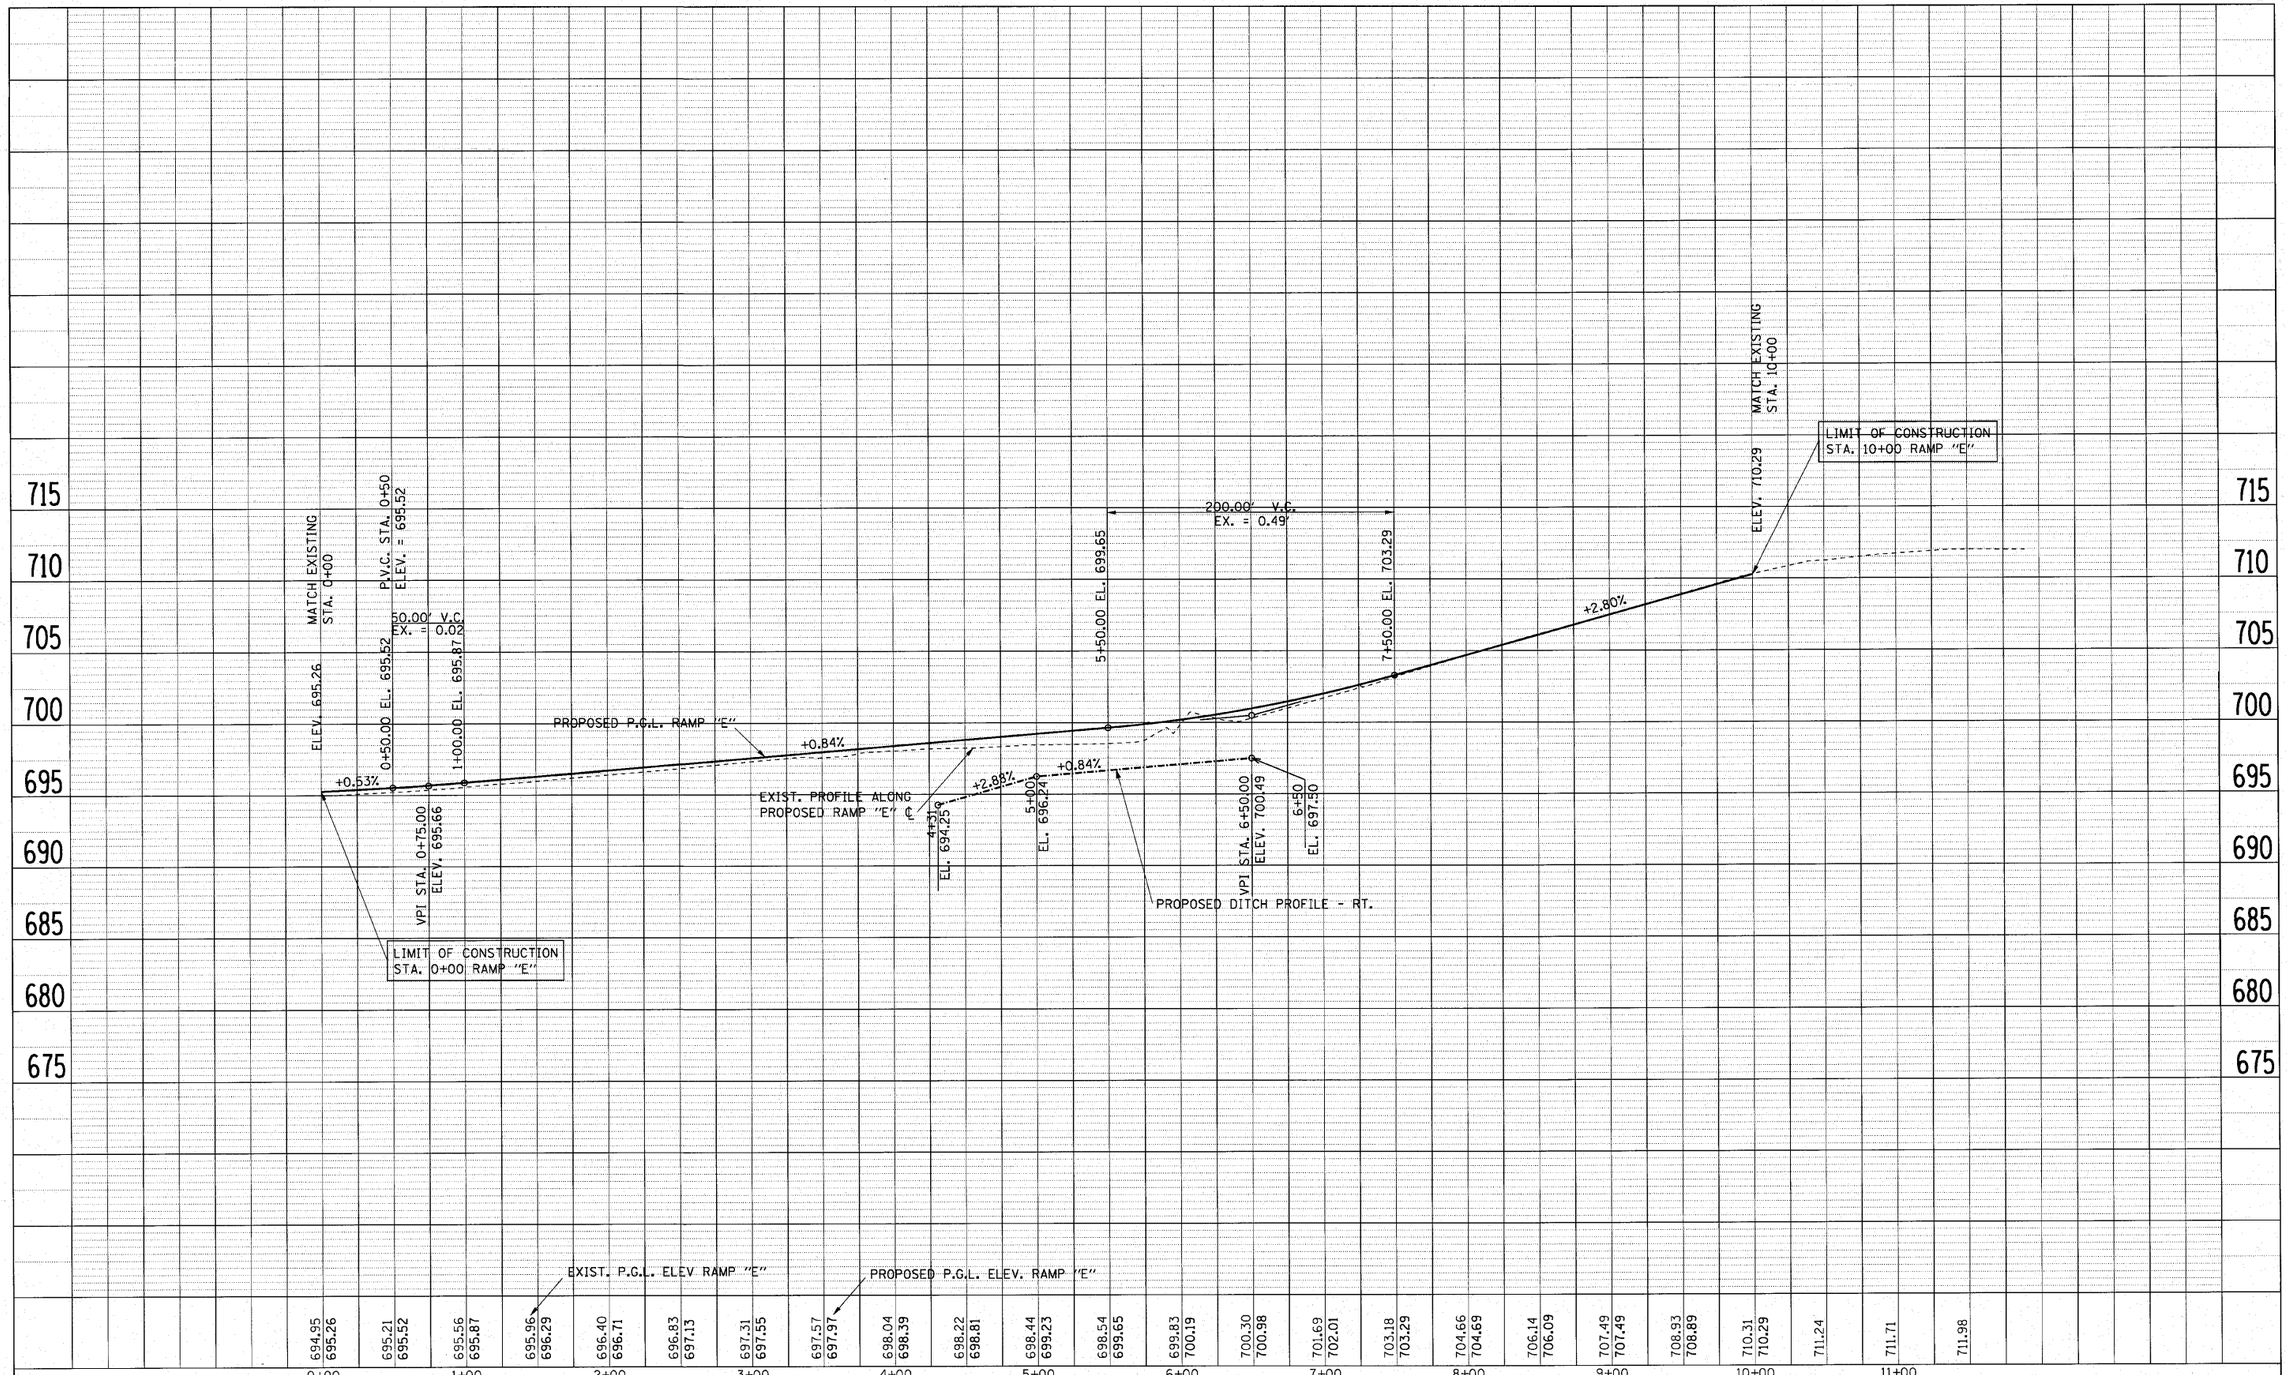

FILE NAME = DU_profile.dgn	USER NAME = IDOT(eng)	DESIGNED -	REVISED -
DU_profile.dgn		DRAWN - PRH	REVISED -
	PLOT SCALE = 1"=50'	CHECKED - SRG	REVISED -
	PLOT DATE = 1/13/2010	DATE - 1/18/10	REVISED -

STATE OF ILLINOIS
DEPARTMENT OF TRANSPORTATION

WESTBOUNE I-290 OFF RAMP – RAMP "E"
DRAINAGE & UTILITY PROFILE

SCALE: AS NOTED | SHEET NO. 105 OF SHEETS | STA. 0+00 | TO STA. 10+00

F.A.U. RTE.	SECTION	COUNTY	TOTAL SHEETS	SHEET NO.
3537	(4Y & 22-3)R-2	DUPAGE	284	105
		CONTRACT NO. 62093		
FED. ROAD DIST. NO.	ILLINOIS	FED. AID PROJECT		