CENTER POINTS FOR PROPOSED RADII

POINT	STATION	OFFSET	NORTHING	EASTING
①	366+72.86 LAKE 1+66.31 RAMP F	109.00' LT 130.00' LT	1,912,187.69	1,090,034.03
②	366+80.87 LAKE	102.00' LT	1,912,177.24	1,090,036.04
③	367+41.48 LAKE	13.00' RT	1,912,049.27	1,090,013.15
④	367+79.20 LAKE	5.00' LT	1,912,040.42	1,090,054.01
⑤	367+97.73 LAKE	32.67' LT	1,912,051.11	1,090,085.52
⑥	368+04.53 LAKE 1+61.28 RAMP F	52.27' LT 12.67' RT	1,912,062.58	1,090,102.79
⑦	368+24.67 LAKE	31.67' LT	1,912,034.06	1,090,106.24
⑧	369+03.17 LAKE 2+66.35 RAMP F	126.00' LT 75.00' RT	1,912,062.88	1,090,224.96

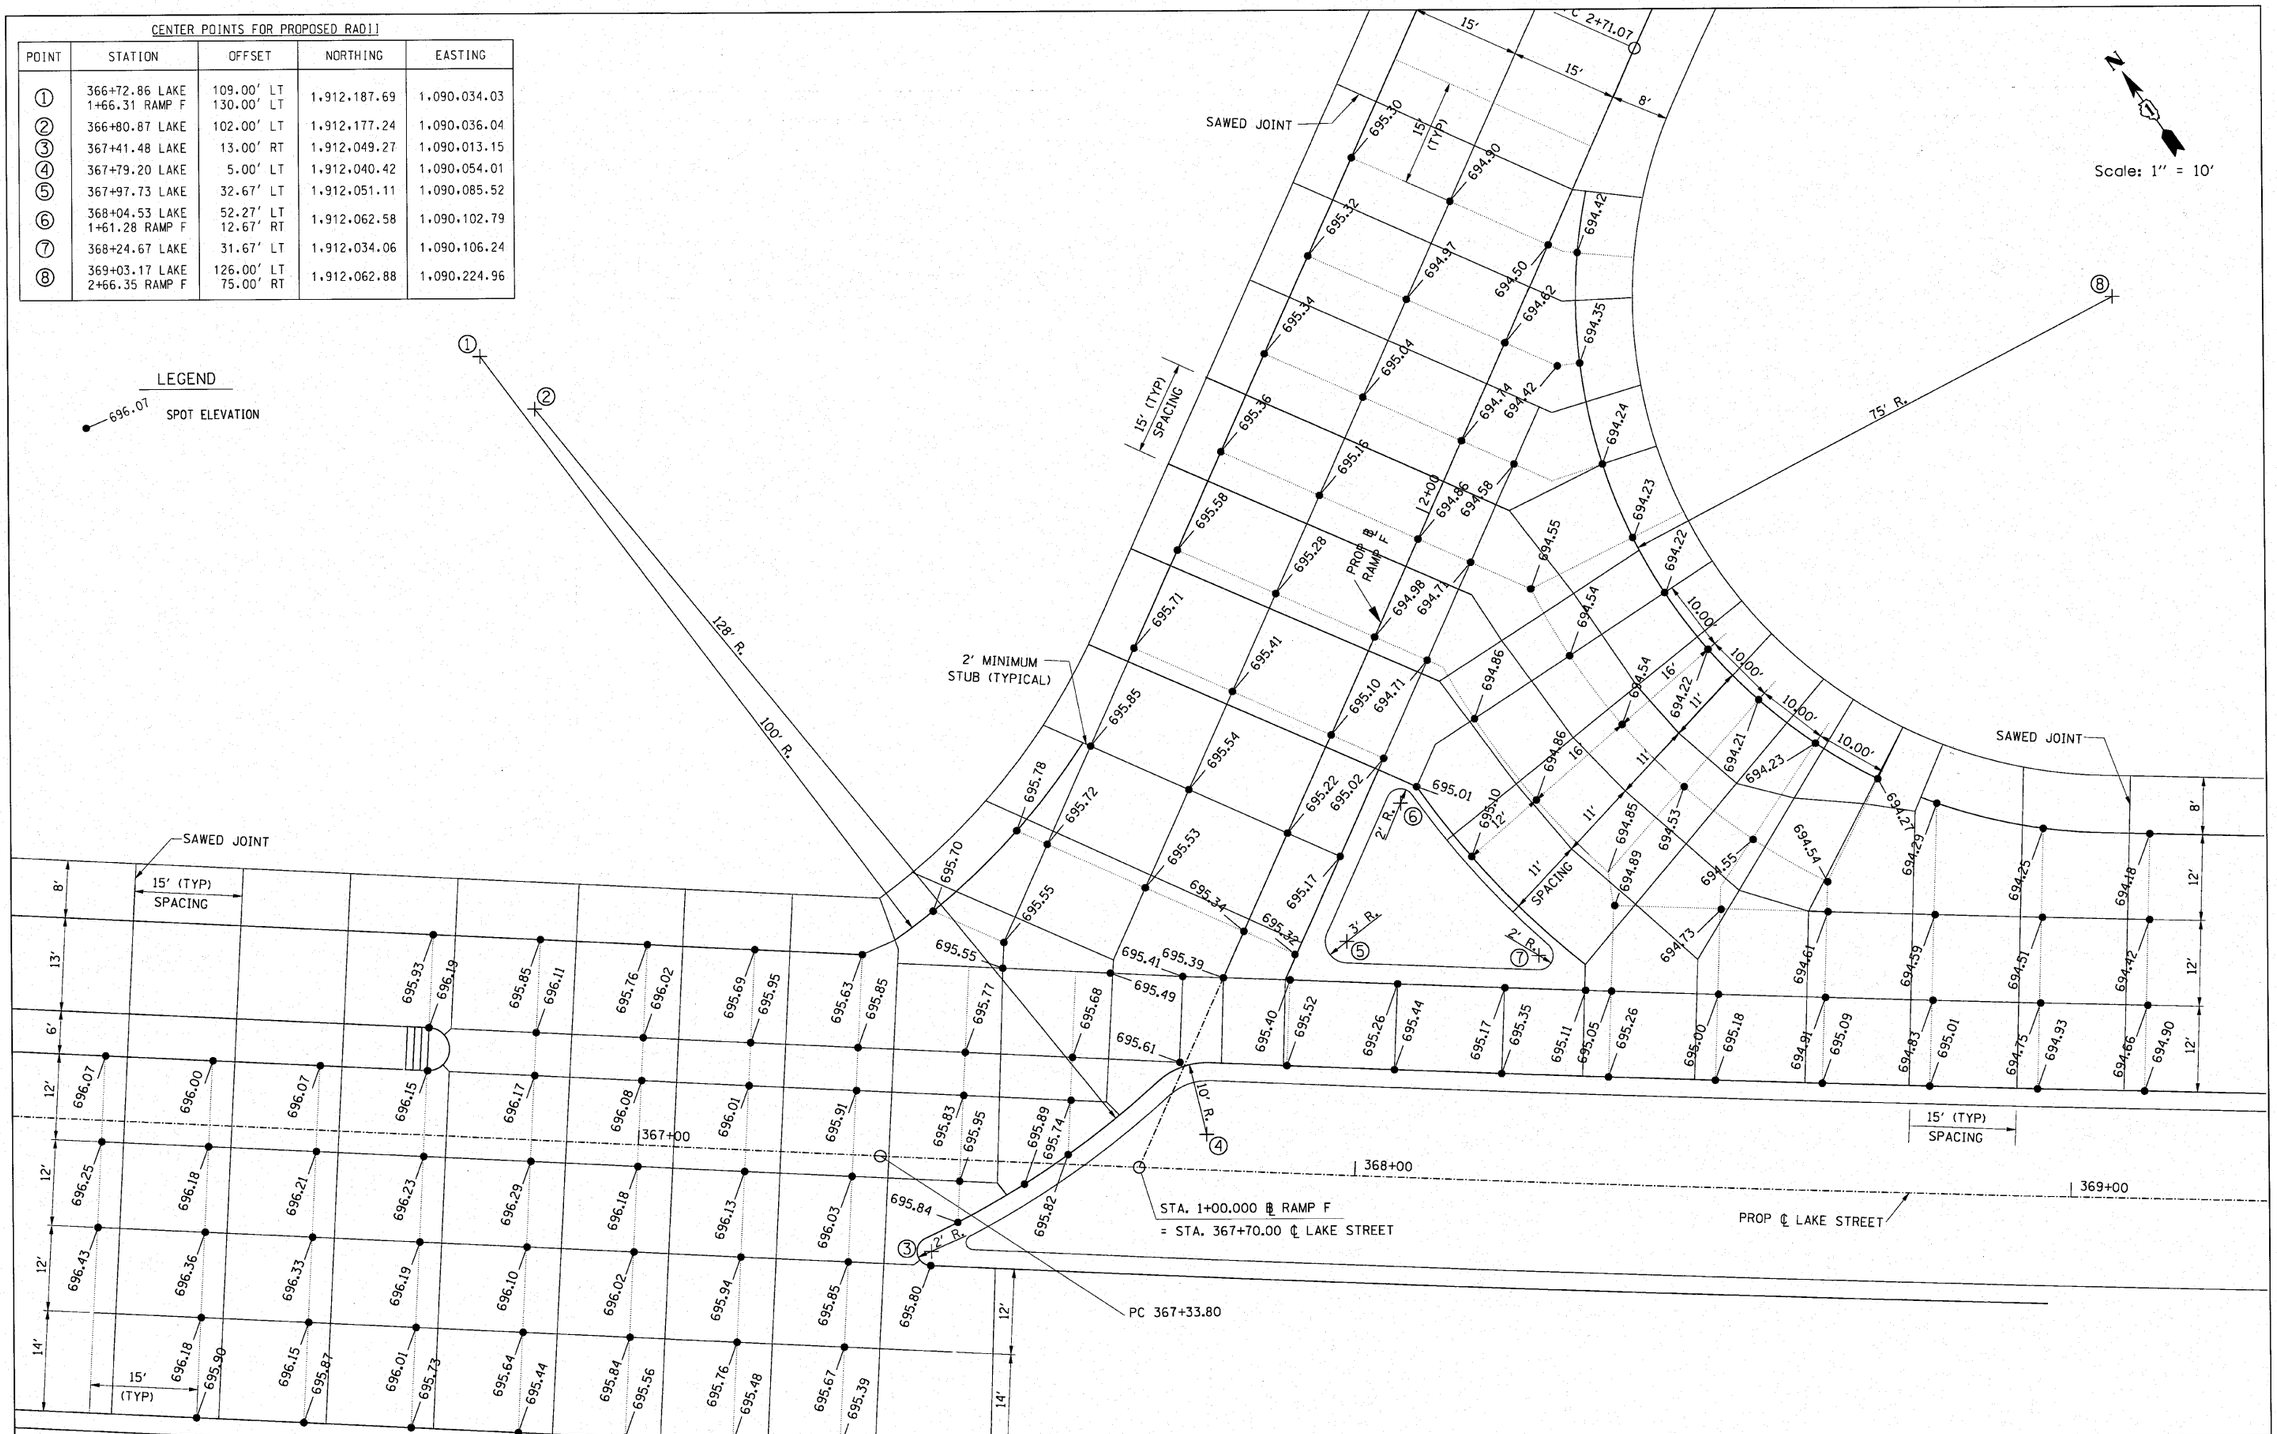

FILE NAME = 201_spot.dgn	USER NAME = IDOT(eng)	DESIGNED -	REVISED -
		DRAWN - BLV	REVISED -
	PLOT SCALE = 10.0000 ' / in.	CHECKED - SRG	REVISED -
	PLOT DATE = 1/14/2010	DATE - 1/18/10	REVISED -

STATE OF ILLINOIS
DEPARTMENT OF TRANSPORTATION

RAMP "F" @ I-290
JOINT DETAILS/SPECIAL DETAILS

SCALE: 1"=10' | SHEET NO. 113 OF SHEETS | STA. TO STA.

F.A.U. RTE.	SECTION	COUNTY	TOTAL SHEETS	SHEET NO.
3537	(4Y & 22-3)R-2	DUPAGE	284	113
		CONTRACT NO. 62093		

FED. ROAD DIST. NO. | ILLINOIS | FED. AID PROJECT