PAVEMENT MARKING GENERAL NOTES

ALL PAVEMENT MARKING ON FINAL CONCRETE SURFACES SHALL BE POLYUREA PAINT.

ALL PAVEMENT MARKING ON FINAL HOT-MIX ASPHALT SURFACES SHALL BE THERMOPLASTIC.

REPLACE ALL PAVEMENT MARKINGS REMOVED DURING STAGING AS SHOWN ON THE PLAN OR AS DIRECTED BY THE ENGINEER.

LANDSCAPING PLAN GENERAL NOTES

THE CONTRACTOR SHALL CONTACT FABIOLA QUIROZ OF THE ROADSIDE DEVELOPMENT UNIT AT (847) 705-4596 AT LEAST 72 HOURS PRIOR TO PLANTING FOR LAYOUT OF LANDSCAPE ITEMS

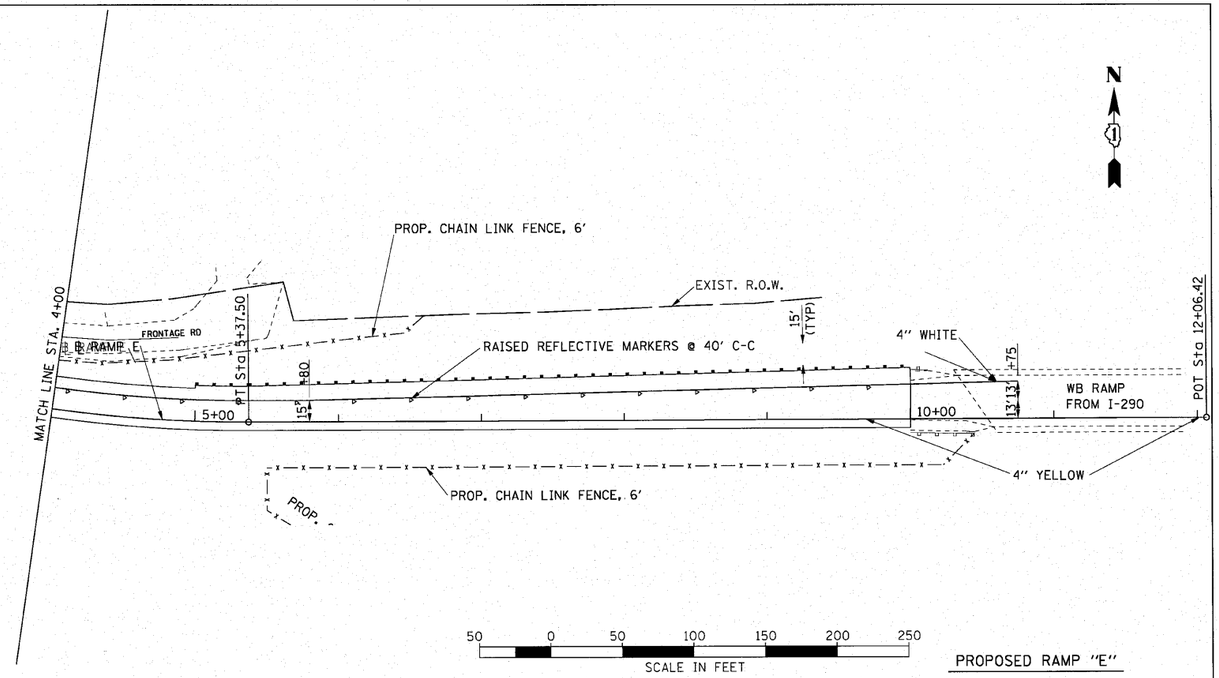

PROPOSED RAMP "E"

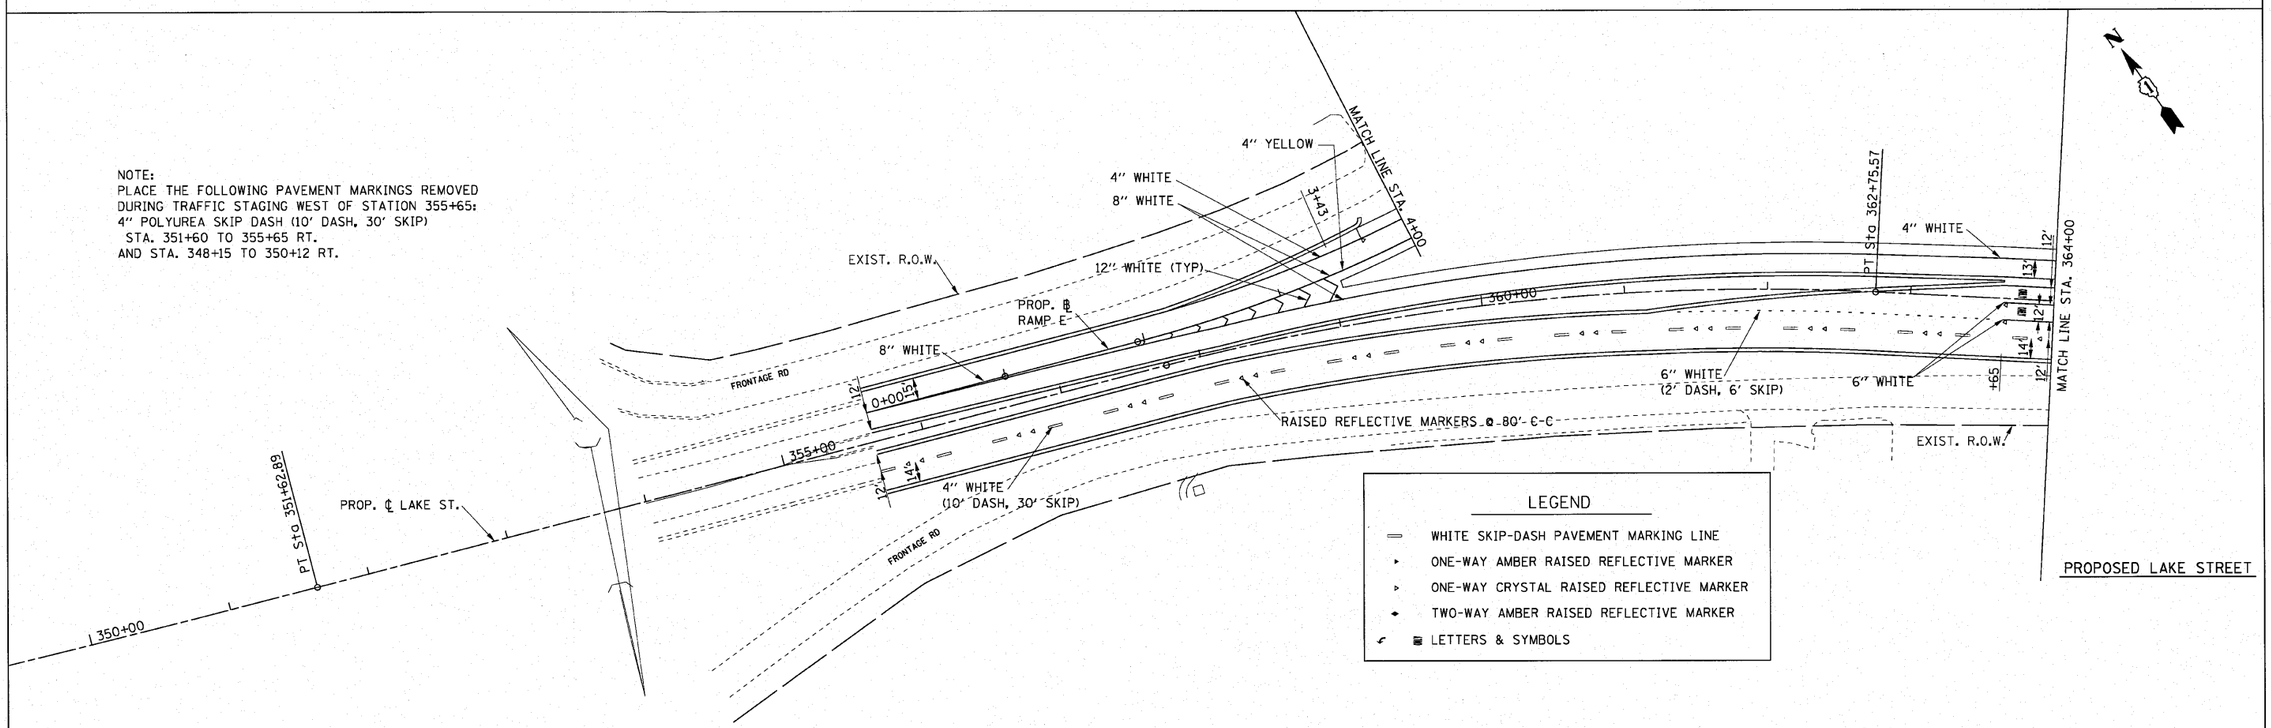

PROPOSED LAKE STREET

FILE NAME = 201_pvmt_mark.dgn	USER NAME = Matt Rempfer IDOT V8	DESIGNED -	REVISED -
		DRAWN - BLV	REVISED -
	PLOT SCALE = 50.2000 ' / in.	CHECKED - SRG	REVISED -
	PLOT DATE = 4/23/2010	DATE - 1/18/10	REVISED -

STATE OF ILLINOIS
DEPARTMENT OF TRANSPORTATION

U.S. ROUTE 20 (LAKE STREET) AND RAMP "E"
PAVEMENT MARKING & LANDSCAPING PLAN

SCALE: 1"=50' | SHEET NO. 115 OF SHEETS | STA. 355+65 TO STA. 364+00

F.A.U. RTE.	SECTION	COUNTY	TOTAL SHEETS	SHEET NO.
3537	(4Y & 22-3)R-2	DUPAGE	284	115
		CONTRACT NO. 62093		
FED. ROAD DIST. NO.	ILLINOIS	FED. AID PROJECT		