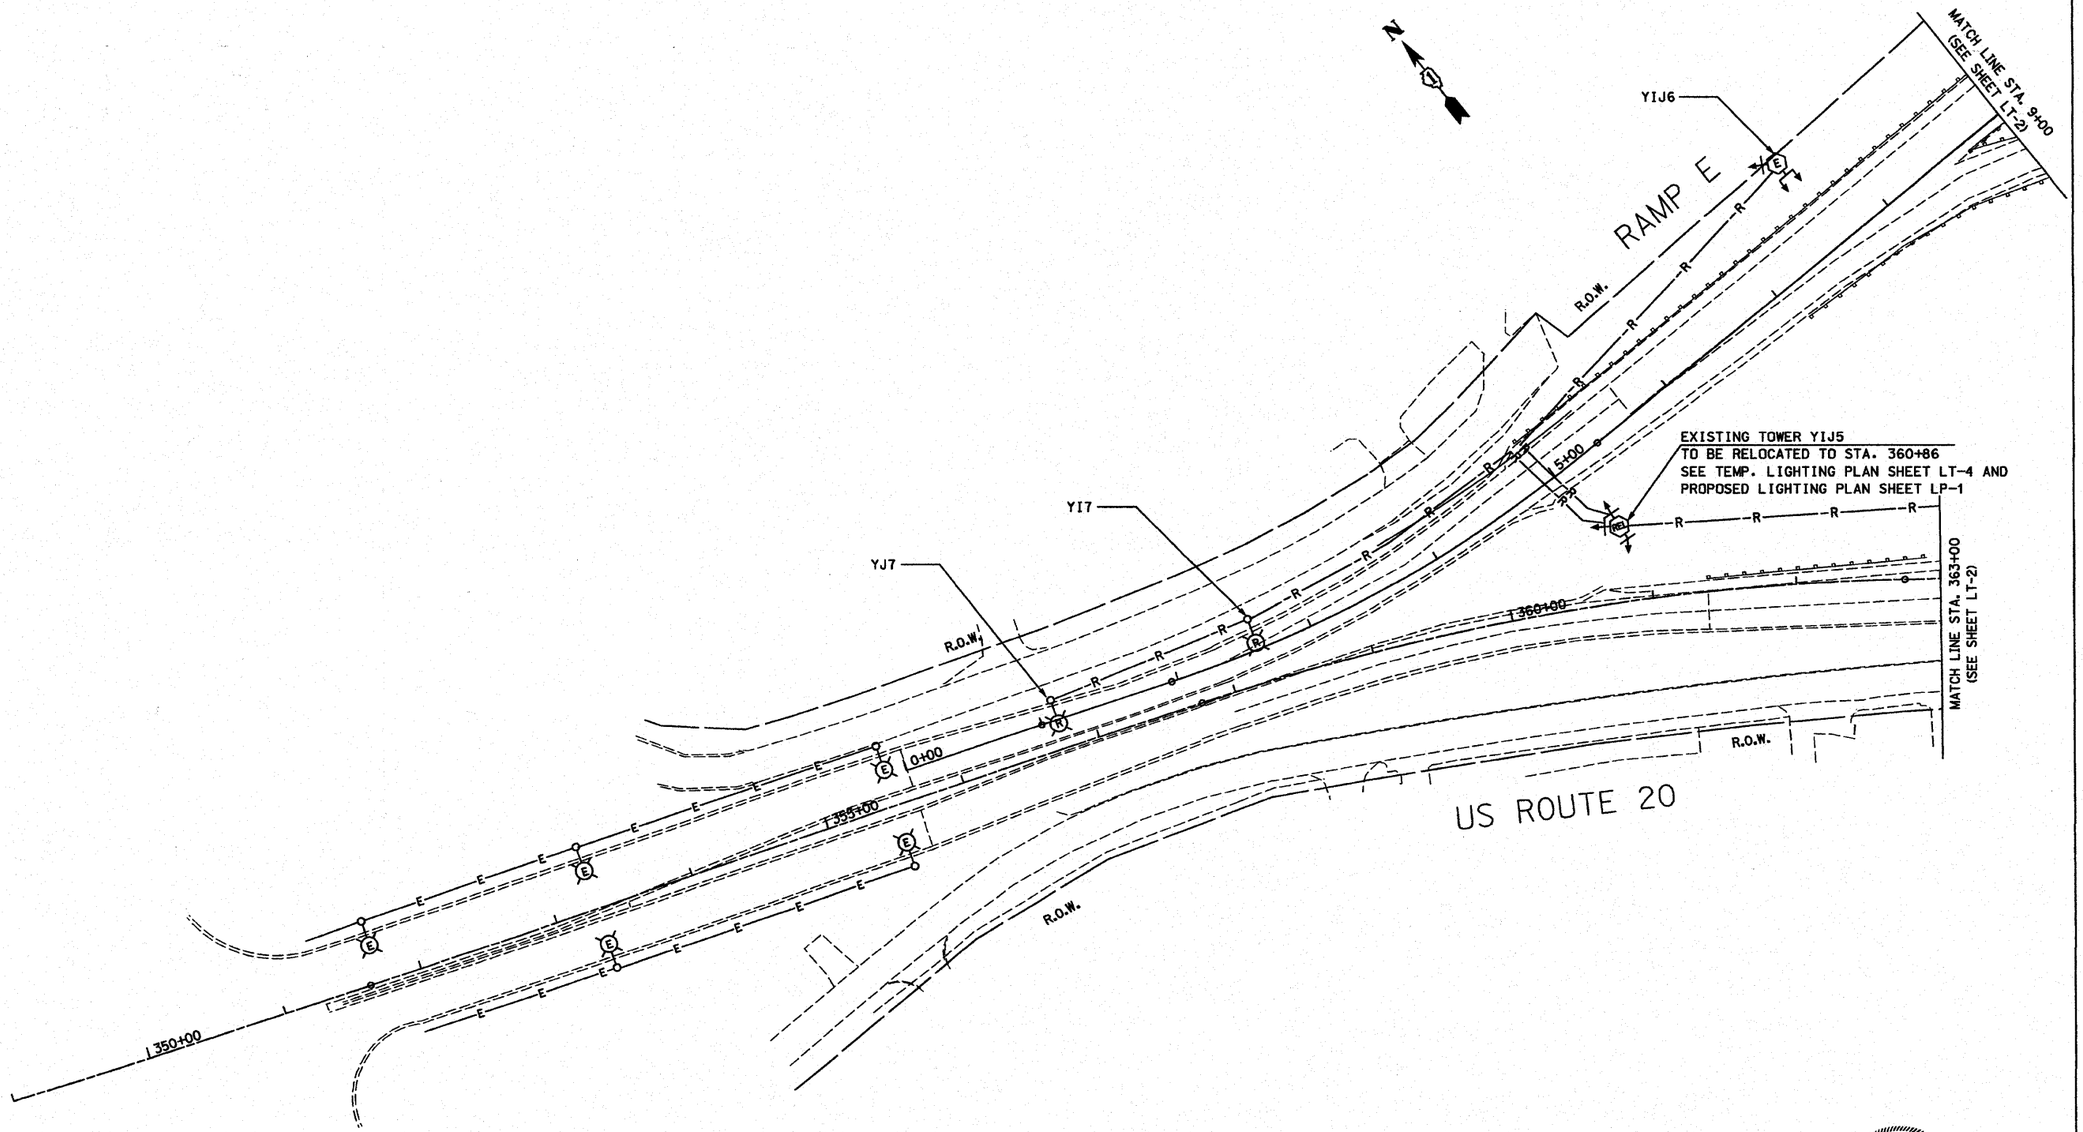

MICHAEL G. KELLY
062-032483
REGISTERED PROFESSIONAL ENGINEER OF ILLINOIS

Michael G. Kelly 03/20/10
Expires 11/30/2011

LR-1

FILE NAME = ⊕FILEL⊕	USER NAME = .GAI.	DESIGNED - PKG	REVISED -
		DRAWN - MAA, SHM	REVISED -
	PLOT SCALE = ⊕SCALE⊕	CHECKED - PKG	REVISED -
	PLOT DATE = 3/19/2010	DATE -	REVISED -

STATE OF ILLINOIS
DEPARTMENT OF TRANSPORTATION

U.S. ROUTE 20 (LAKE STREET) LIGHTING REMOVAL
SHEET 1 OF 3 STA. 355+65 TO STA. 362+08

SCALE: | SHEET NO. OF SHEETS | STA. TO STA.

F.A.P. RTE.	SECTION	COUNTY	TOTAL SHEETS	SHEET NO.
3537	(4Y&22-3)R-2	DuPage	284	146
	CONTRACT NO. D-91-533-00			
FED. ROAD DIST. NO. 1	ILLINOIS	FED. AID PROJECT		