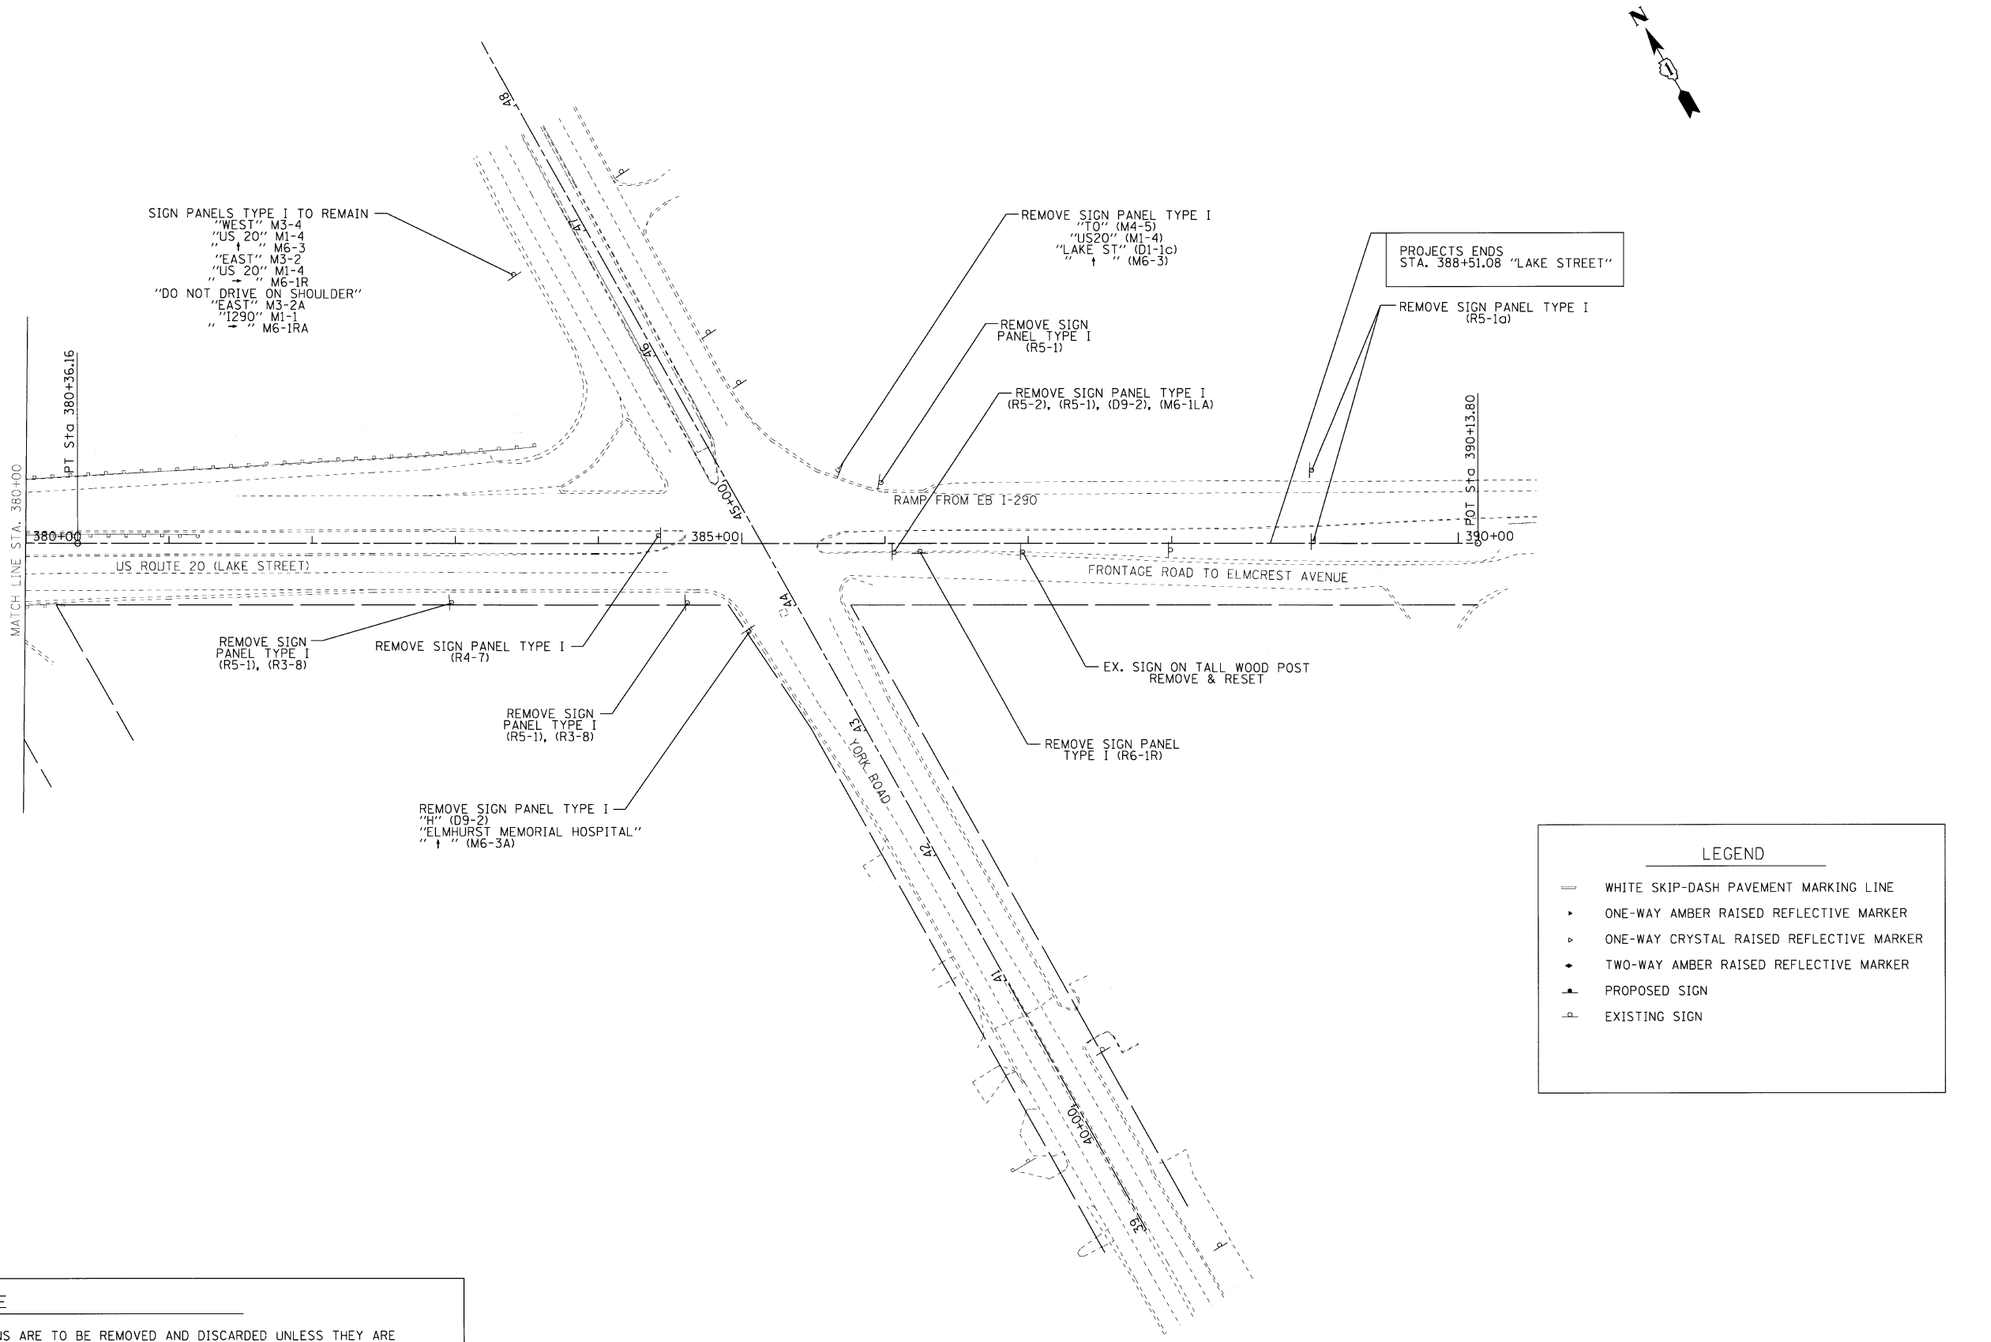

SIGN NOTE

EXISTING SIGNS ARE TO BE REMOVED AND DISCARDED UNLESS THEY ARE LABELED TO BE RESET. THE CONTRACTOR SHALL BE RESPONSIBLE FOR THE CONDITION OF THE SIGNS.

FILE NAME = signing_plan_exst.dgn	USER NAME = IDOT(eng)	DESIGNED -	REVISED -
signing_plan_exst.dgn		DRAWN - BLV	REVISED -
	PLOT SCALE = 1"=50'	CHECKED - SRG	REVISED -
	PLOT DATE = 1/15/2010	DATE - 1/18/10	REVISED -

STATE OF ILLINOIS
DEPARTMENT OF TRANSPORTATION

U.S. ROUTE 20 (LAKE STREET) & YORK ROAD
EXISTING SIGNING PLAN

SCALE: 1"=50' | SHEET NO. 178 OF SHEETS | STA. 380+00 | TO STA. 390+00

F.A.U. RTE.	SECTION	COUNTY	TOTAL SHEETS	SHEET NO.
3537	(4Y & 22-3)R-2	DUPAGE	284	178
		CONTRACT NO. 62093		
	ILLINOIS FED. AID PROJECT			