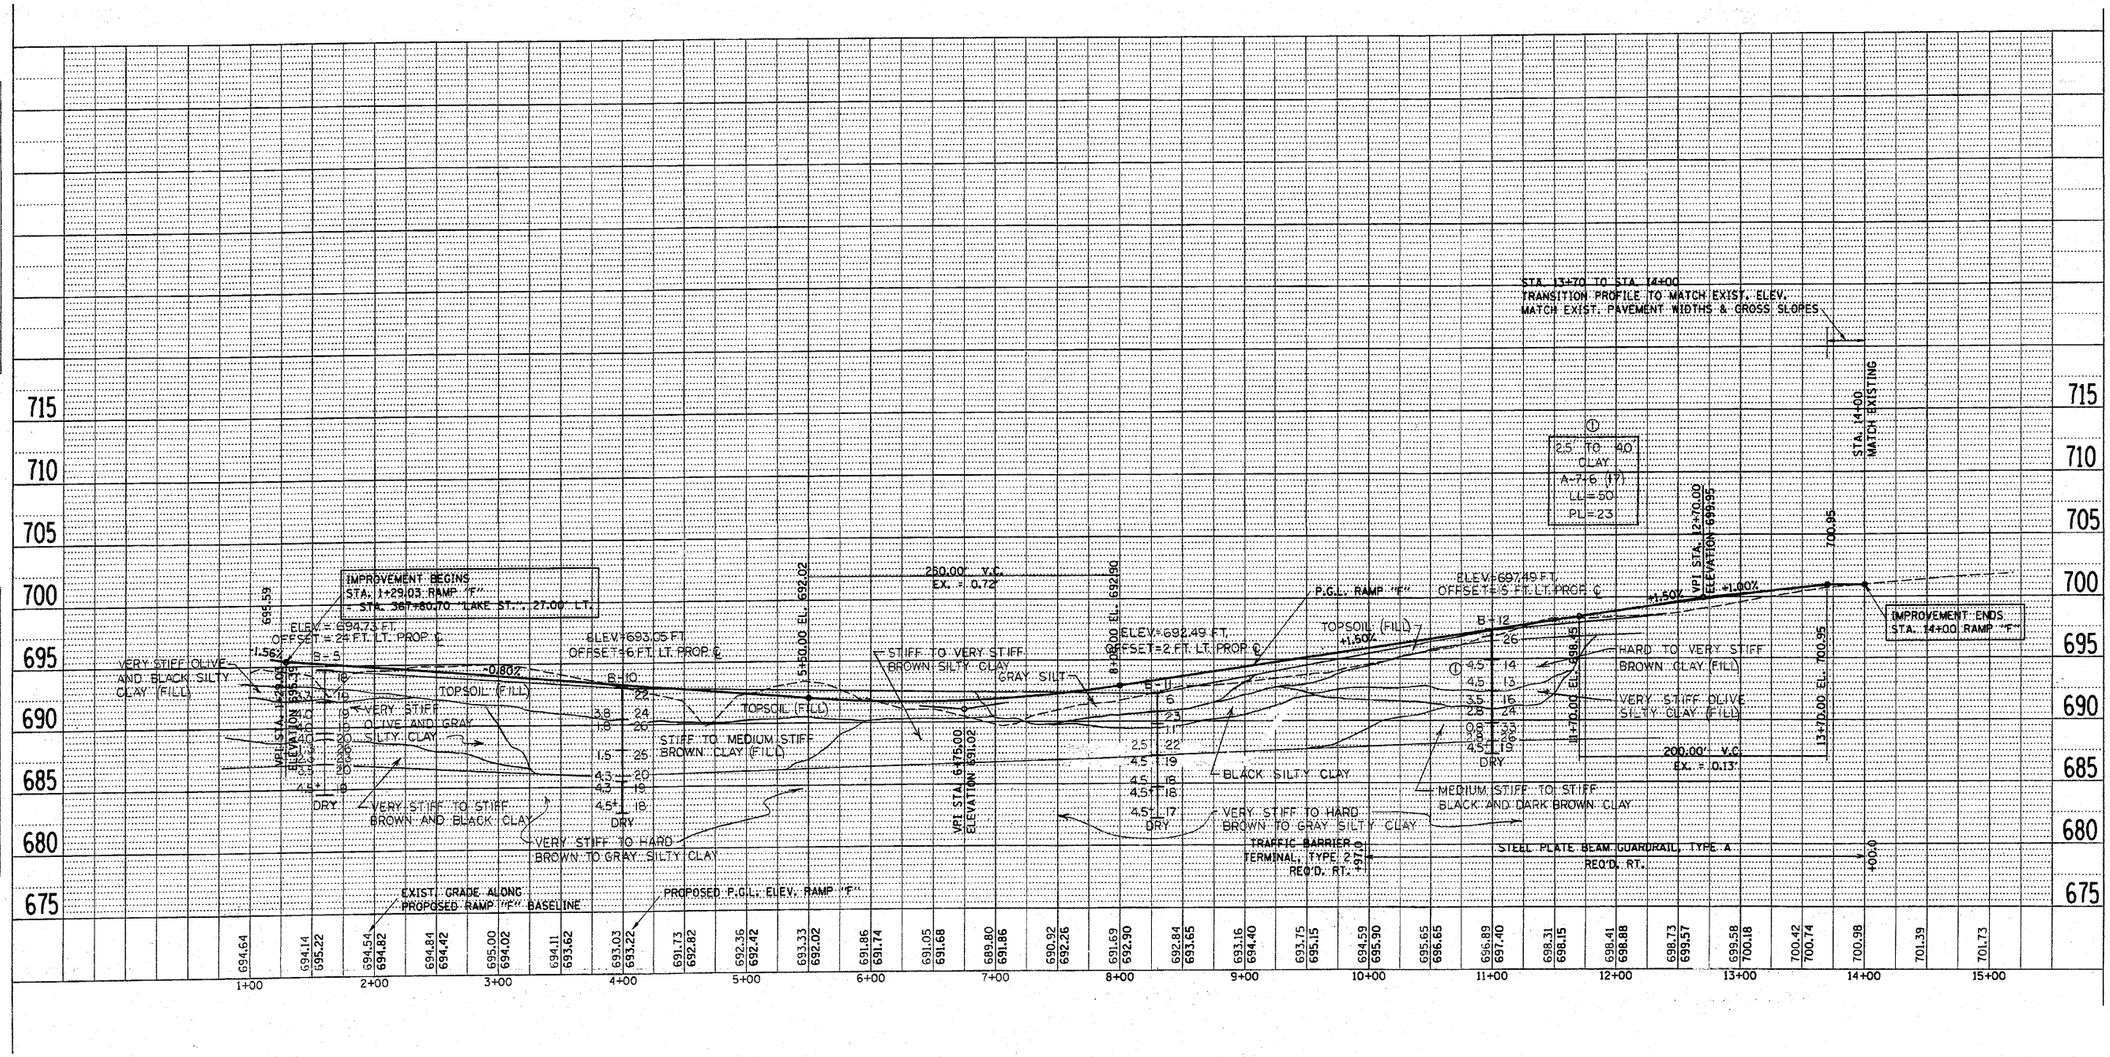

FILE NAME = Soil Profile 191-193.dgn	USER NAME = IDOT(eng)	DESIGNED -	REVISED -
		DRAWN - BLV	REVISED -
	PLOT SCALE = 1"=50'	CHECKED - SRG	REVISED -
	PLOT DATE = 1/15/2010	DATE - 1/18/10	REVISED -

STATE OF ILLINOIS
DEPARTMENT OF TRANSPORTATION

EASTBOUND I-290 ON RAMP "F"
SOIL PROFILES

SCALE: NONE | SHEET NO. 193 OF SHEETS | STA. 1+00 TO STA. 14+00

F.A.U. RTE.	SECTION	COUNTY	TOTAL SHEETS	SHEET NO.
3537	(4Y&22-3)R-2	DUPAGE	284	193
		CONTRACT NO. 62093		

FED. ROAD DIST. NO. | ILLINOIS | FED. AID PROJECT