


## AUXILIARY LANE MARKINGS

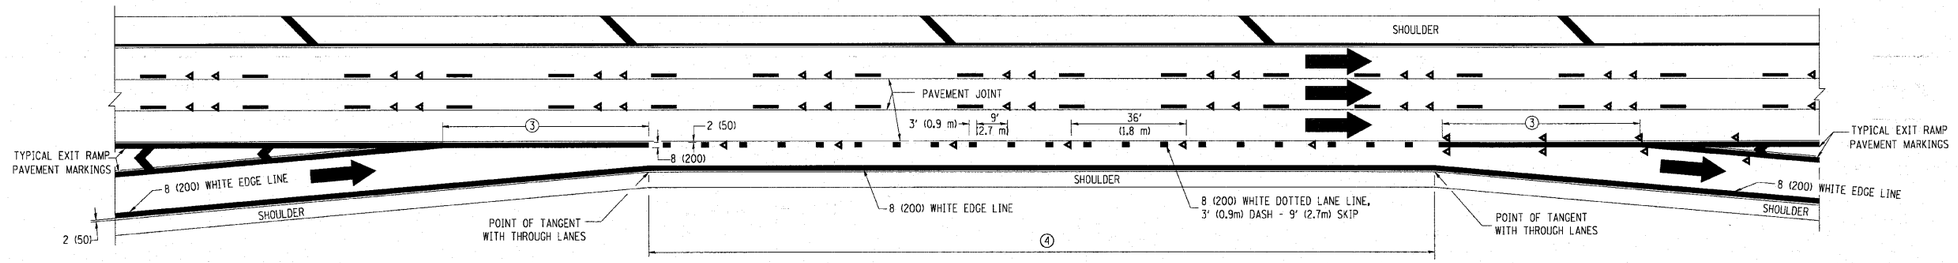


## TWO LANE ENTRANCE RAMP WITH MERGE MARKINGS




## EXIT ONLY LANE MARKINGS

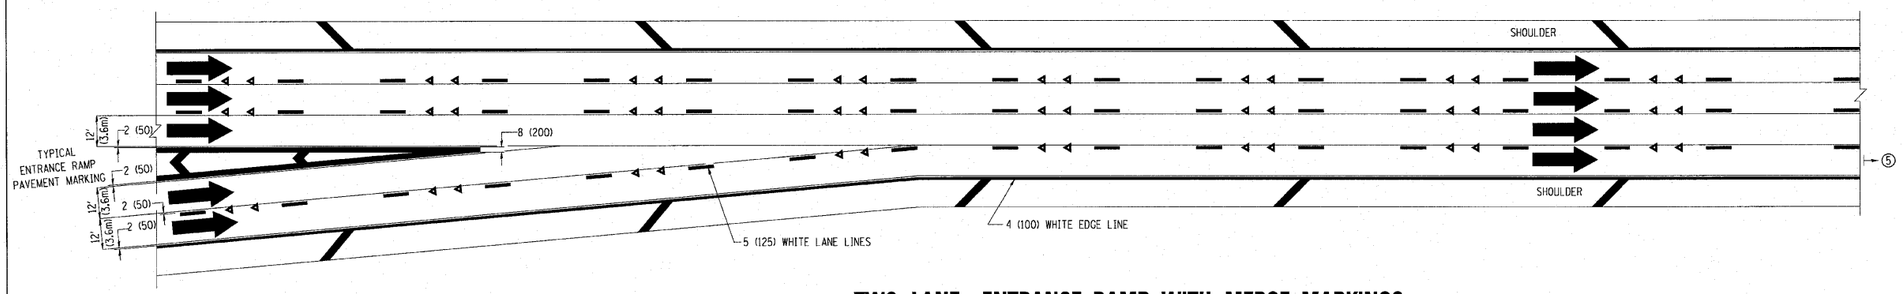


## EXIT ONLY WITH OPTION LANE MARKINGS

NOTES

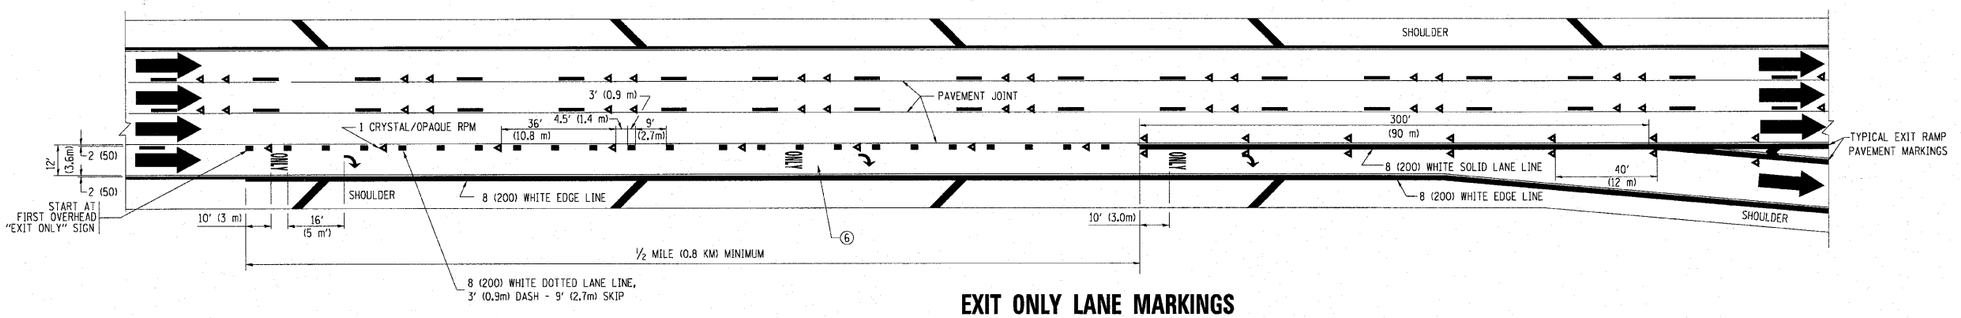③ OMIT WHEN LENGTH OF AUXILIARY LANE IS LESS THAN 500' (150 m).

④ 8-INCH WIDE DOTTED LANE LINE MARKINGS SHALL BE USED WHEN THE LENGTH OF THE AUXILIARY LANE IS 2 MILES OR LESS.

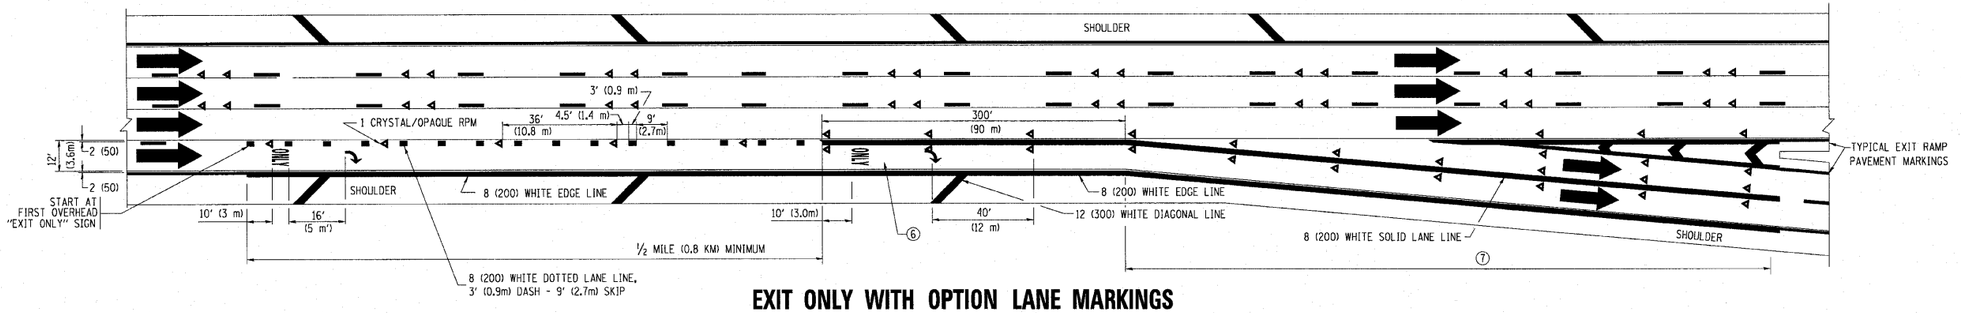⑤ FOR TWO-LANE ENTRANCE RAMP, IF RIGHT LANE ENDS, USE TYPICAL ENTRANCE RAMP PAVEMENT MARKINGS.

⑥ ONLY AND ARROWS EQUALLY SPACED, 500' (150 m) MAXIMUM SPACING. FULL SIZE LETTERS AND ARROW SHALL BE USED.

⑦ CONTINUE 8" SOLID LANE LINE THROUGH EXIT TO END OF PAVED GORE.

| | | | | | | | | |
|---|---|---|---|---|---|---|---|---|
| FILE NAME = c:\pw_work\PWIDOT\LEYSA\d0108315\tc12.dgn | USER NAME = leysa | DESIGNED - D.W.S. | REVISED - D.W.S. 07-96 | STATE OF ILLINOIS DEPARTMENT OF TRANSPORTATION | MULTI-LANE FREEWAY PAVEMENT MARKING DETAILS | F.A. RTE. | SECTION | COUNTY | TOTAL SHEETS | SHEET NO. |
| | | DRAWN - | REVISED - J.A.F. 02-06 | | | | | | 284 | 228 |
| | PLOT SCALE = 50.000 ' / IN. | CHECKED - | REVISED - S.P.B. 01-07 | | | | TC-12 | CONTRACT NO. | | |
| | PLOT DATE = 1/22/2010 | DATE - 01-90 | REVISED - S.P.B. 01-10 | | SCALE: NONE \| SHEET NO. 2 OF 2 SHEETS \| STA. \| TO STA. | FED. ROAD DIST. NO. 1 | ILLINOIS | FED. AID PROJECT | | |