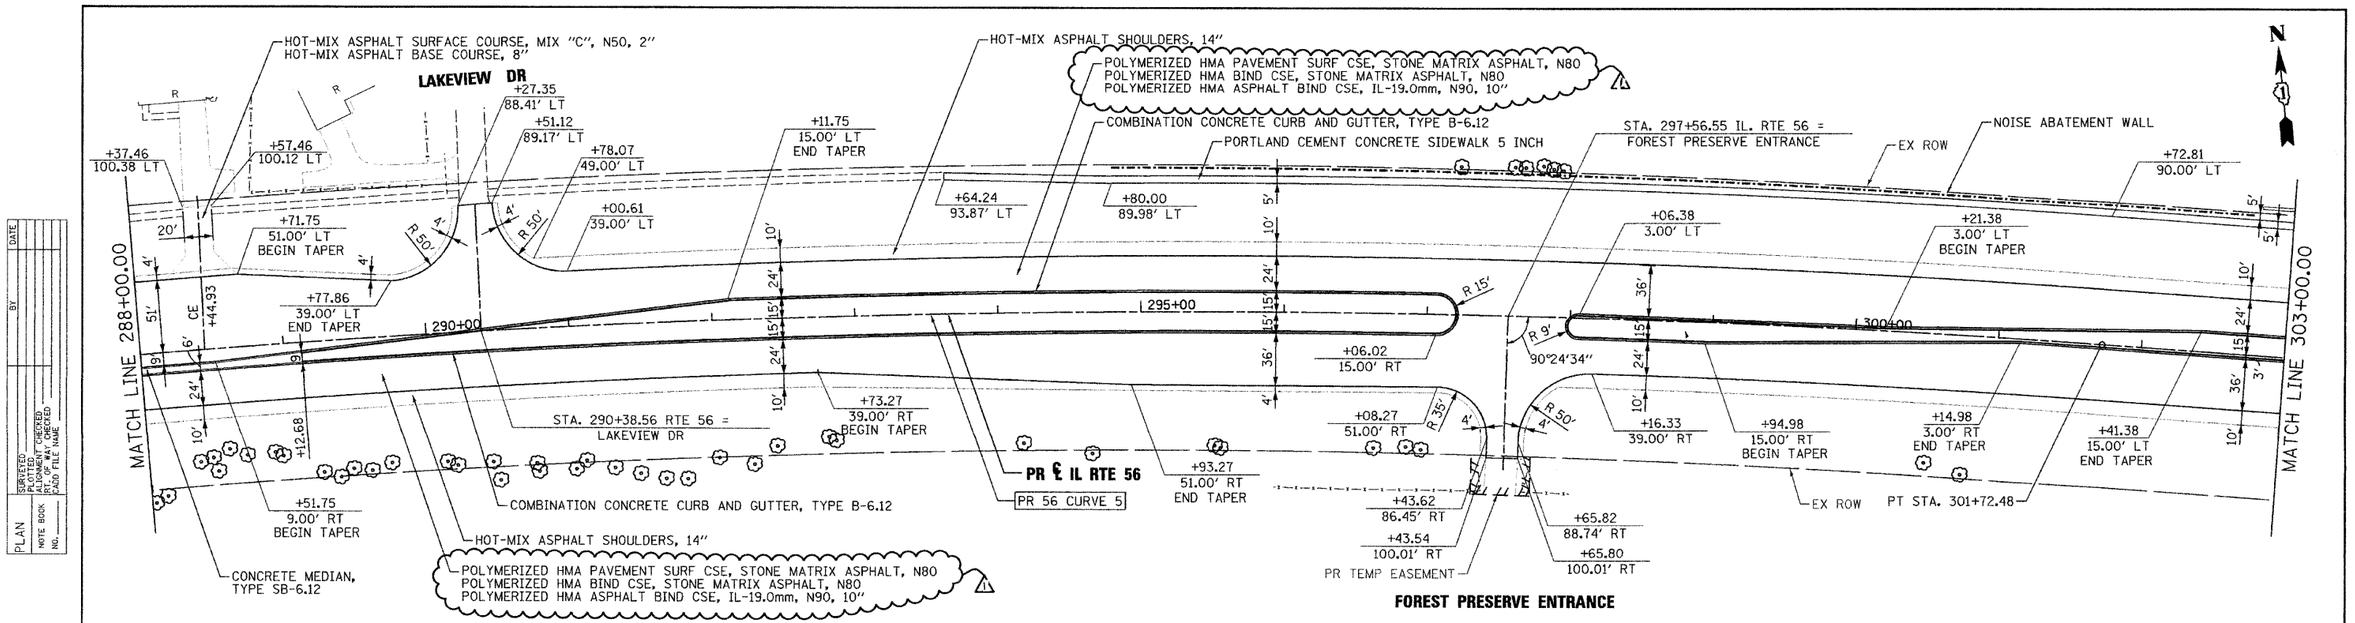

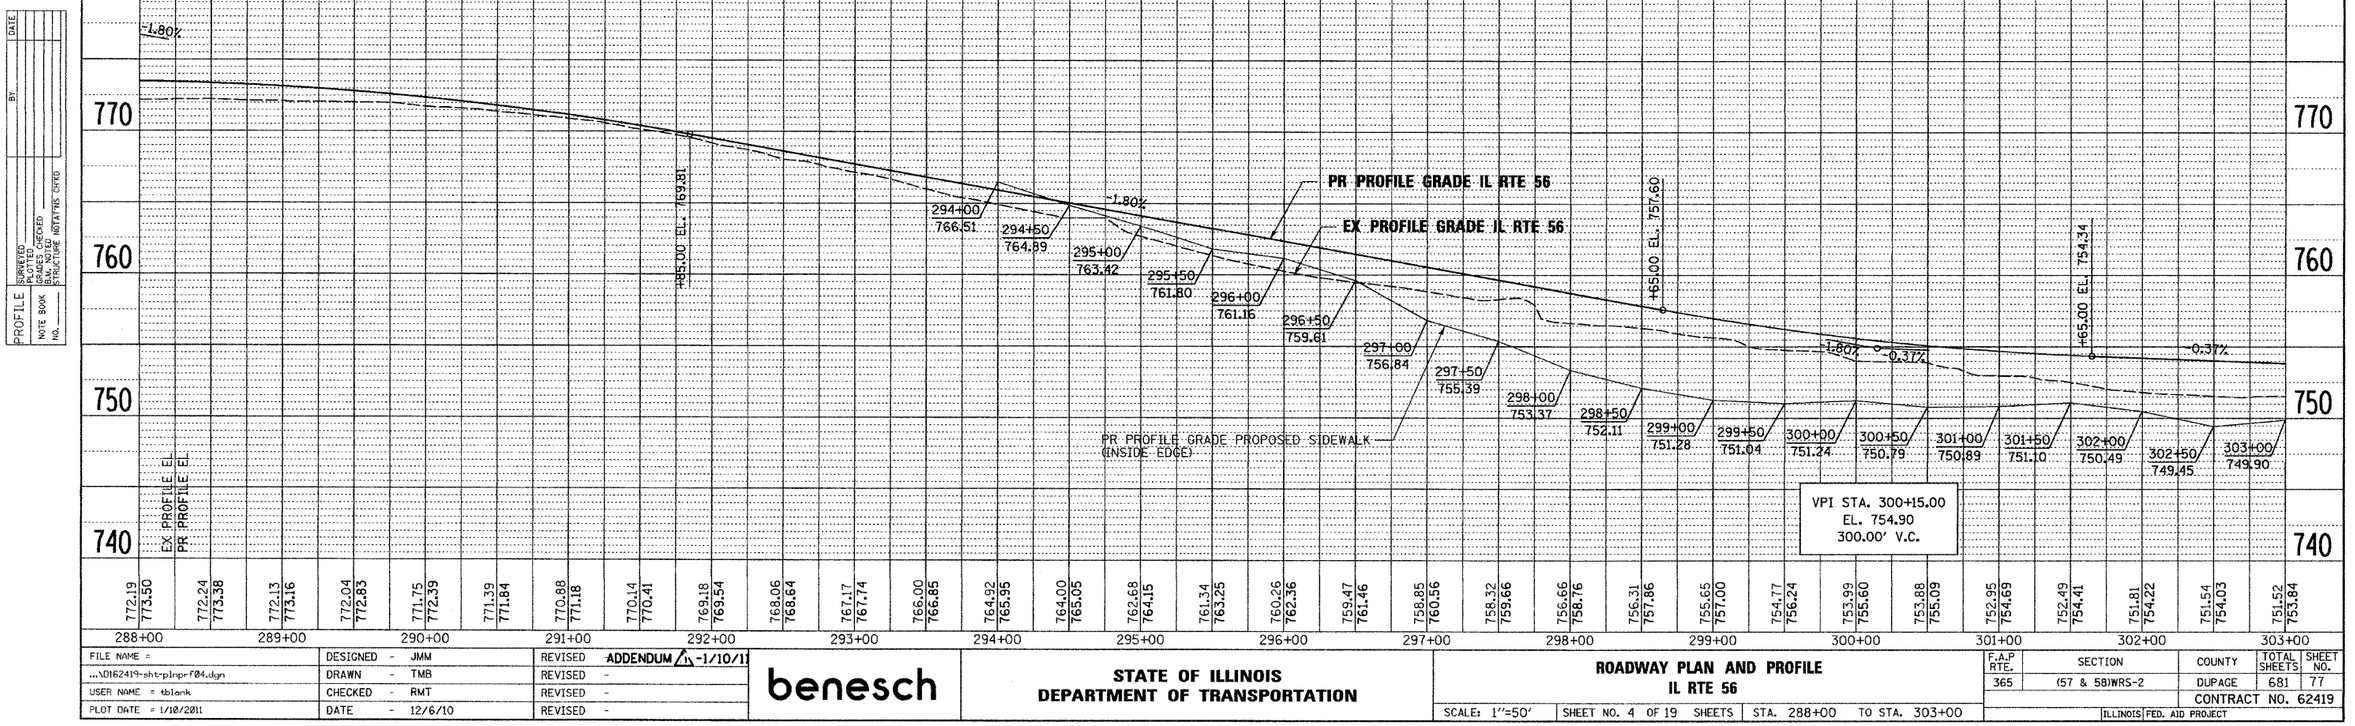

FILE NAME = ...\D162419-sht-plnprf04.dgn	DESIGNED - JMM	REVISED ADDENDUM 1 -1/10/11	benesch
USER NAME = tblank	DRAWN - TMB	REVISED -	
PLOT DATE = 1/10/2011	CHECKED - RMT	REVISED -	
	DATE - 12/6/10	REVISED -	

STATE OF ILLINOIS
DEPARTMENT OF TRANSPORTATION

ROADWAY PLAN AND PROFILE
IL RTE 56

SCALE: 1"=50' | SHEET NO. 4 OF 19 SHEETS | STA. 288+00 TO STA. 303+00

F.A.P RTE.	SECTION	COUNTY	TOTAL SHEETS	SHEET NO.
365	(57 & 58)WRS-2	DUPAGE	681	77
		CONTRACT NO. 62419		
	ILLINOIS	FED. AID PROJECT		

PLAN: SURVEYED, PLOTTED, DRAWN, CHECKED, RTE., SEC., P.I., R/W CHECKED, CADD FILE NAME, NOTE BOOK, NO.____, BY, DATE

PROFILE: SURVEYED, PLOTTED, DRAWN, CHECKED, ESTIMATED, STRUCTURE NO(S)/TRS CKED, NOTE BOOK, NO.____, BY, DATE