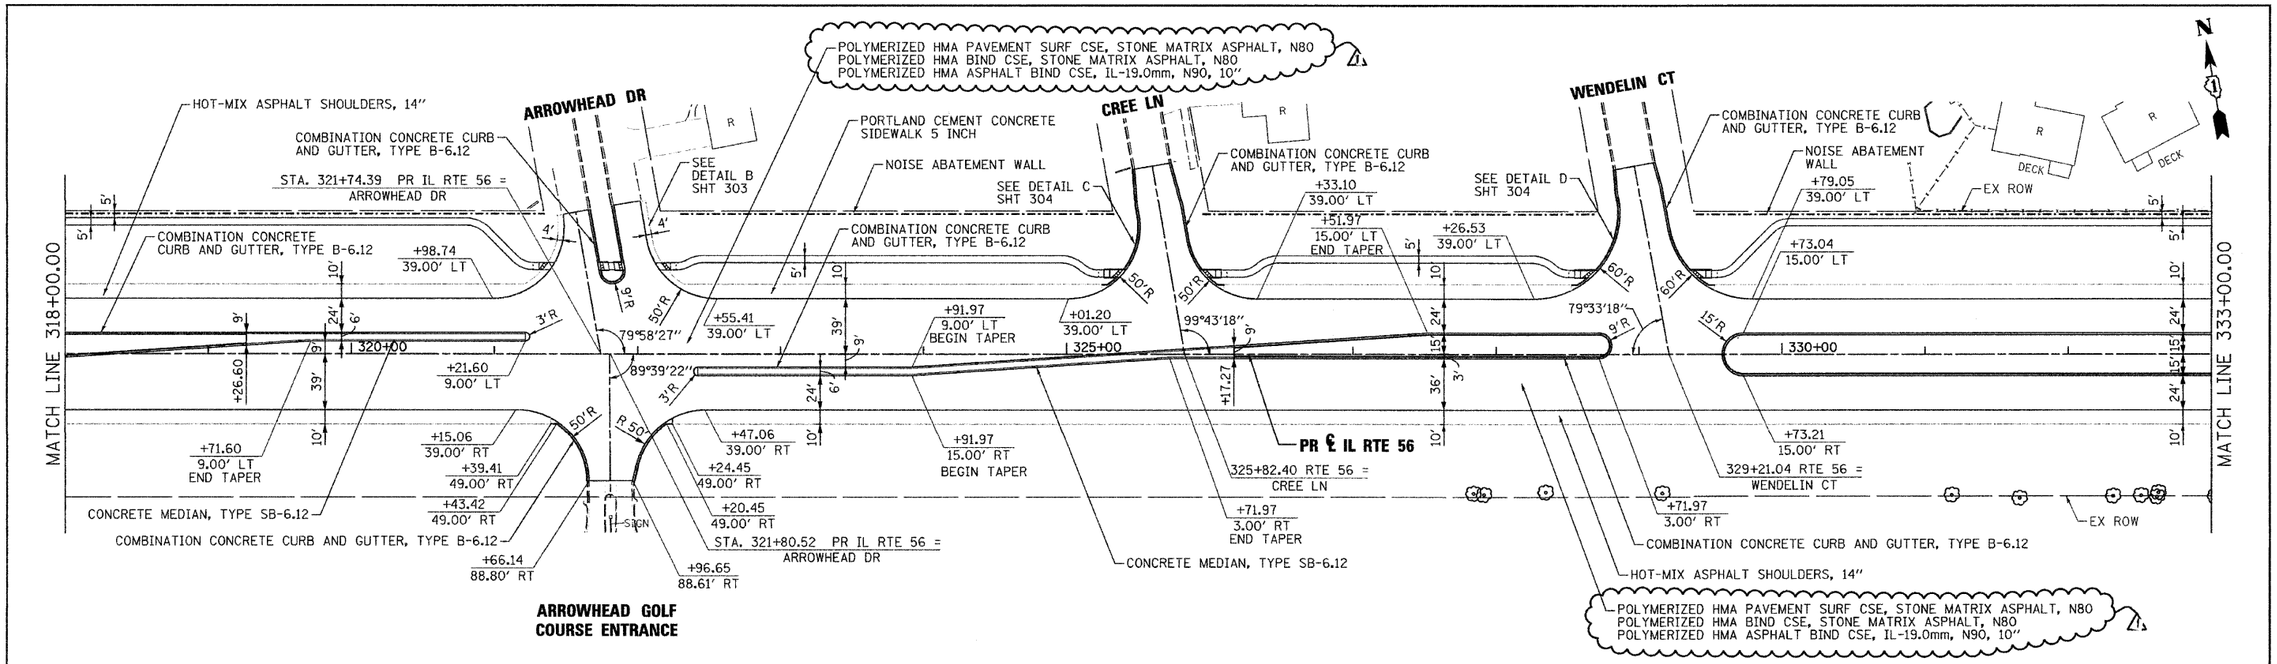

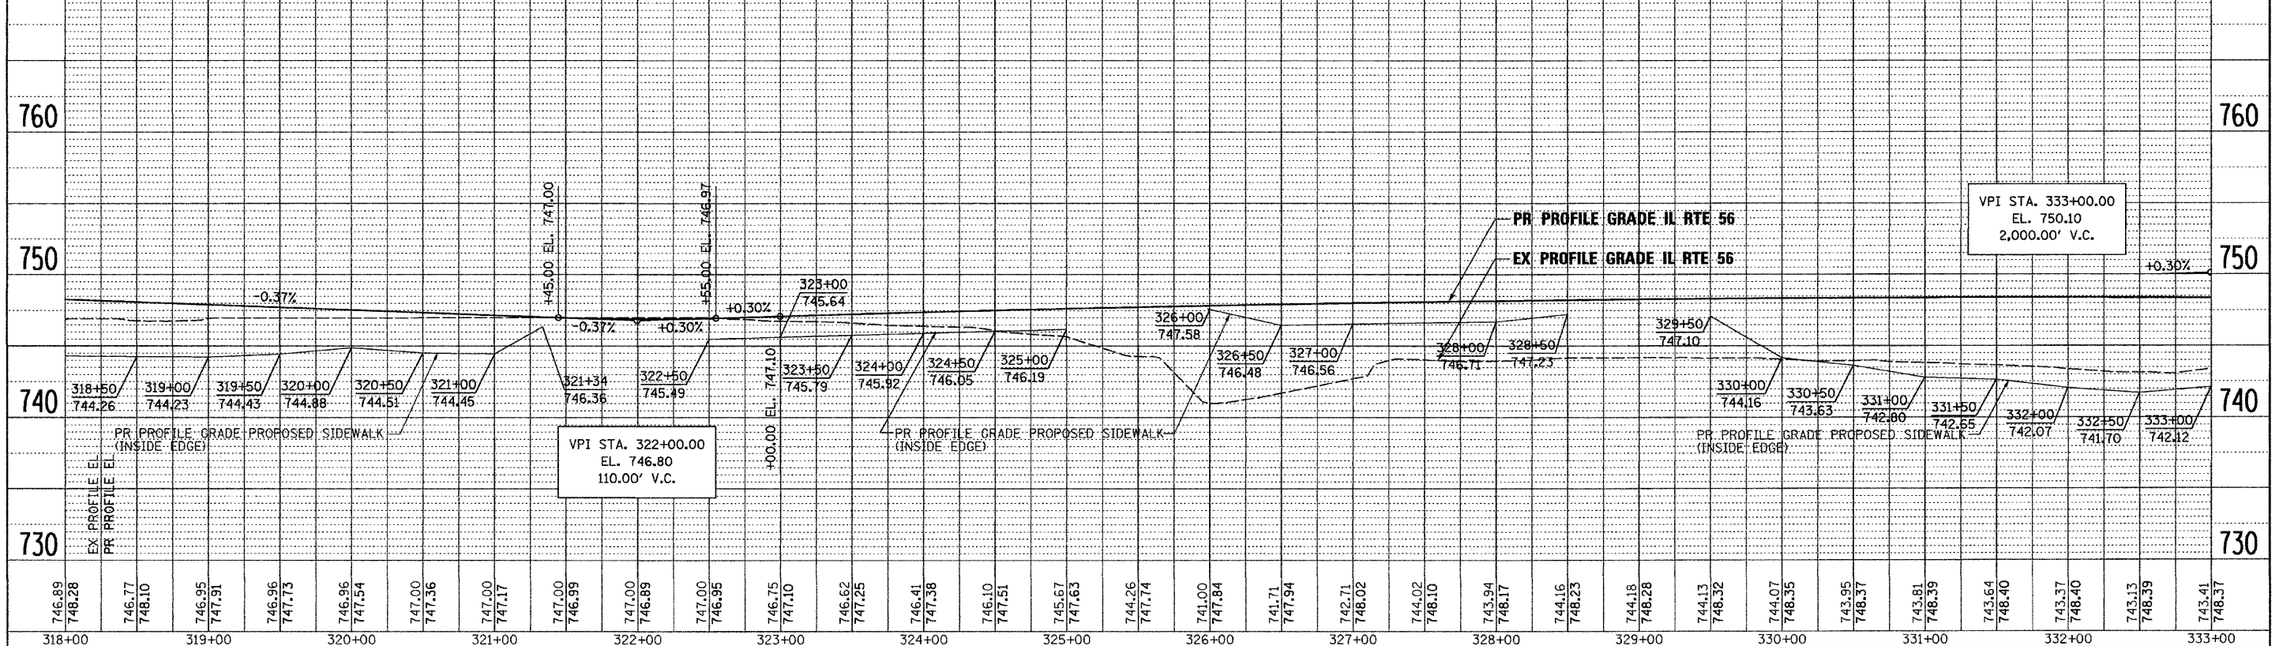

FILE NAME = ...\D162419-shv-plnprf06.dgn	DESIGNED - JMM	REVISED ADDENDUM 1 -1/10/11	benesch
USER NAME = tblank	DRAWN - TMB	REVISED -	
PLOT DATE = 1/10/2011	CHECKED - RMT	REVISED -	
	DATE - 12/6/10	REVISED -	

STATE OF ILLINOIS
DEPARTMENT OF TRANSPORTATION

ROADWAY PLAN AND PROFILE
IL RTE 56

SCALE: 1"=50' | SHEET NO. 6 OF 19 SHEETS | STA. 318+00 TO STA. 333+00

F.A.P RTE.	SECTION	COUNTY	TOTAL SHEETS	SHEET NO.
365	(57 & 58)WRS-2	DUPAGE	681	79
		CONTRACT NO. 62419		
	ILLINOIS FED. AID PROJECT			