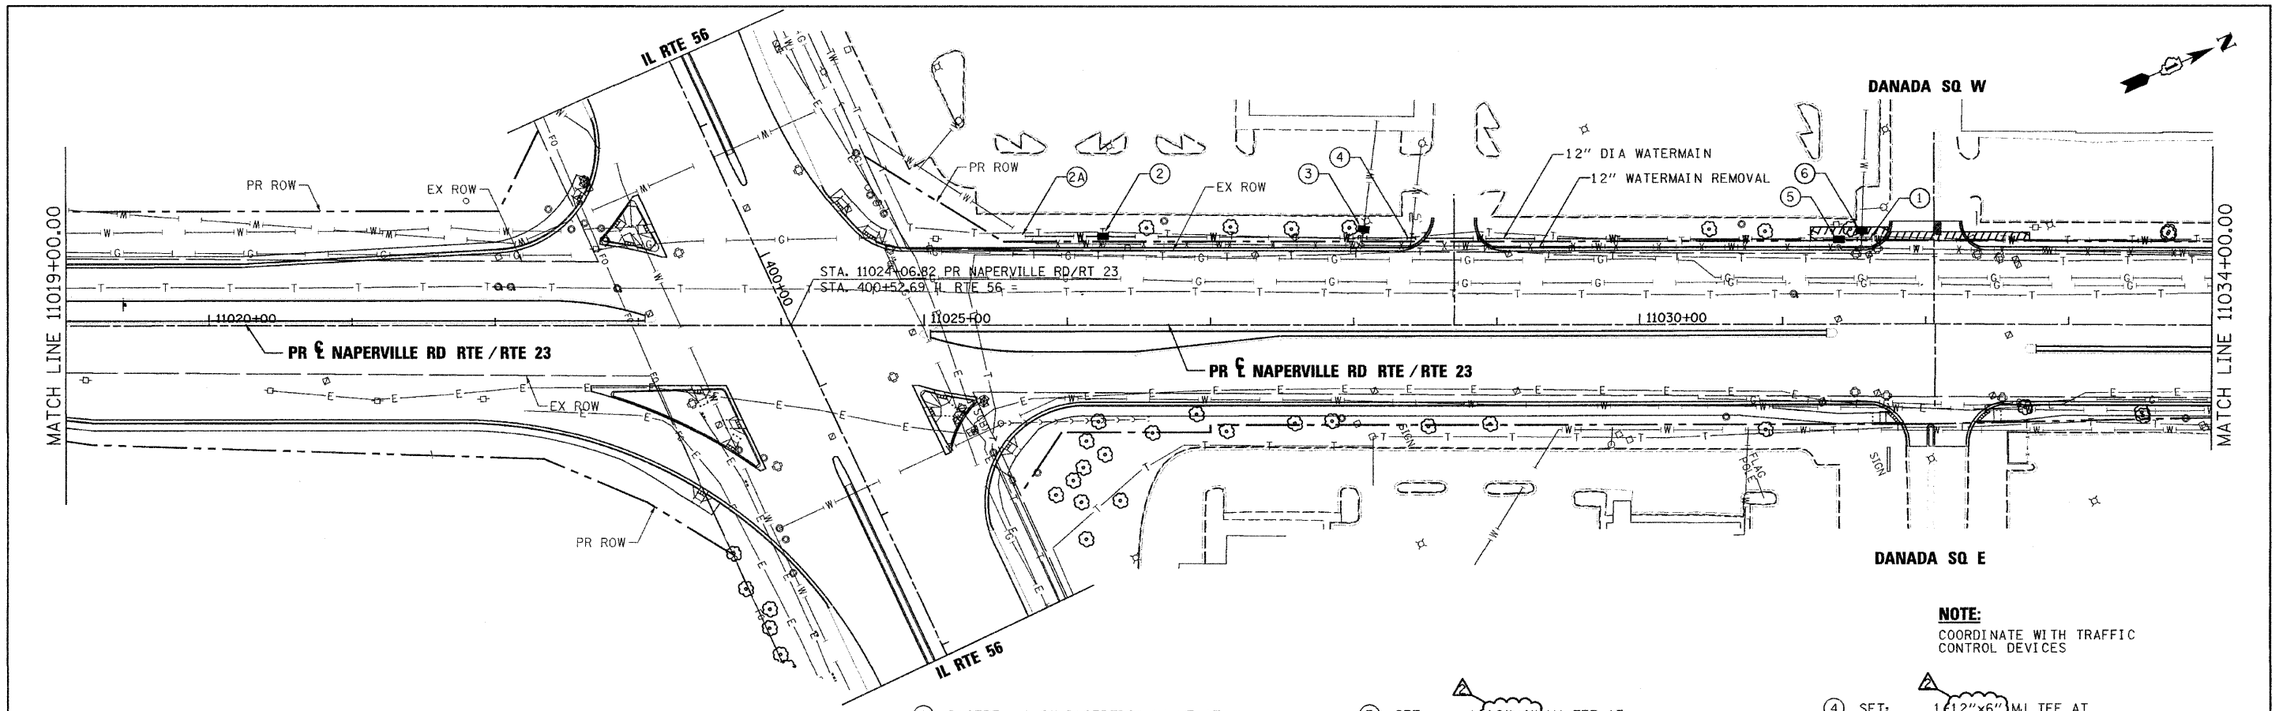

NOTE:
COORDINATE WITH TRAFFIC CONTROL DEVICES

(1) INSERT: 1-6" INSERTION VALVE AT STA 11031+60 (59.76' LT)

(2) SET: 1-12" TEMPORARY CAP WITH 2" CORPORATION STOP AT STA 11026+00 (63.17' LT)

SET: 1-12" MJ GATE VALVE WITH VALVE BOX AT STA 11026+25 (63.17' LT)

(2A) SET: INSTALL 25'-12" DI PIPE WATERMAIN AND 45° ELBOW TO EXISTING WATERMAIN AFTER NEW WATERMAIN IS APPROVED FOR USE.

(3) SET: 1 (12"x4") MJ TEE AT STA 11028+00 (61.93' LT) CONNECT TEE TO GATE VALVE USING 4" DIA WATERMAIN

SET: 1-4" TEMPORARY CAP WITH 2" CORPORATION STOP AND 2" COPPER LINE FOR TESTING AT STA 11028+00

SET: 1-4" MJ GATE VALVE WITH VALVE BOX AT STA 11028+00 (67.33' LT)

(4) SET: 1 (12"x6") MJ TEE AT STA 11028+40 (61.69' LT)

(5) SET: 1-12" MJ GATE VALVE WITH VALVE BOX AT STA 11031+40 (59.76' LT)

(6) CLOSE: 6" GATE VALVE AT STA 11031+55 (65.16' LT)

SET: 1 (12"x6") MJ TEE AT STA 11031+55 (59.76' LT) CONNECT TEE TO GATE VALVE USING 6" DIA WATERMAIN

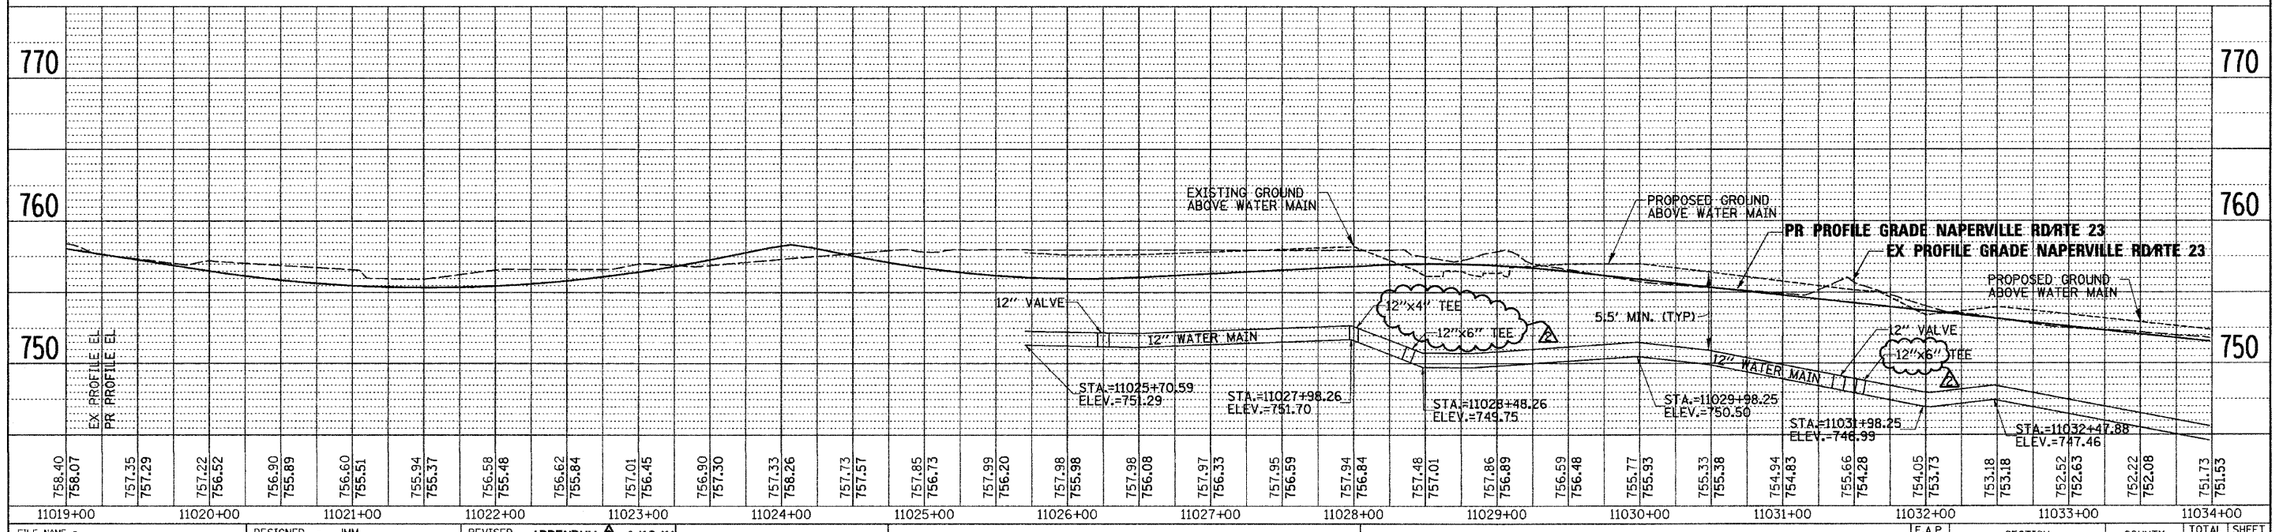

FILE NAME = ...\D162419-sht-wm_plnprf18.dgn	DESIGNED - JMM	REVISED ADDENDUM 2 -1/10/11	benesch
USER NAME = tblank	DRAWN - TMB	REVISED -	
PLOT DATE = 1/10/2011	CHECKED - RMT	REVISED -	
	DATE - 12/6/10	REVISED -	

STATE OF ILLINOIS
DEPARTMENT OF TRANSPORTATION

WATERMAIN PLAN AND PROFILE
NAPERVILLE RD

SCALE: 1"=50' | SHEET NO. 8 OF 11 SHEETS | STA. 1019+00 TO STA. 1034+00

F.A.P RTE.	SECTION	COUNTY	TOTAL SHEETS	SHEET NO.
365	(57 & 58)WRS-2	DUPAGE	681	292
		CONTRACT NO. 62419		
		ILLINOIS FED. AID PROJECT		

PLAN: SURVEYED, PLOTTED, GRADES CHECKED, ALIGN. & R.O.W. CHKD, CADD FILE NAME, NOTE BOOK, NO. ____, BY, DATE

PROFILE: SURVEYED, PLOTTED, GRADES CHECKED, ALIGN. & R.O.W. CHKD, STRUCTURE NO'S/ATN'S CHK'D, NOTE BOOK, NO. ____, BY, DATE