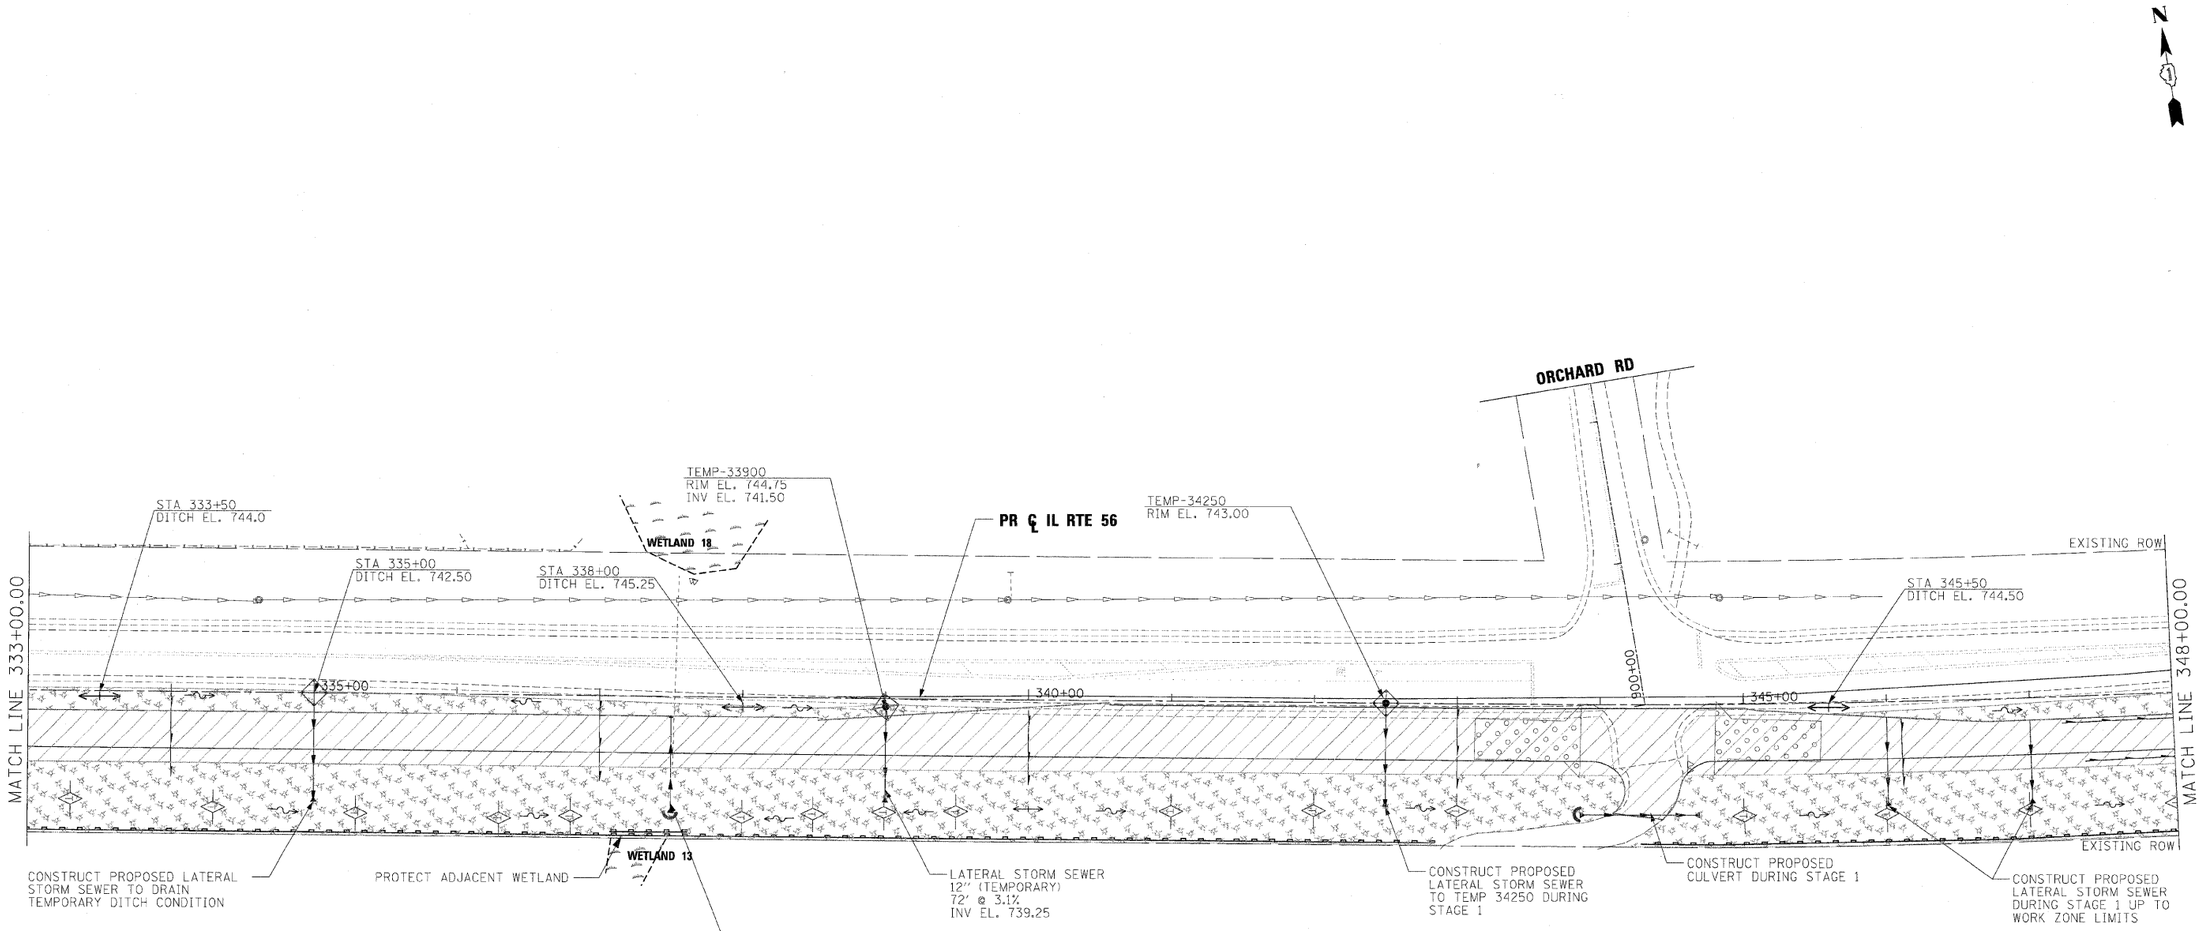

LEGEND:

- PROPOSED MANHOLE
- EXISTING MANHOLE
- PROPOSED CATCH BASIN
- EXISTING CATCH BASIN
- HIGH POINT
- EXISTING FLARED END SECTION
- PROPOSED FLARED END SECTION
- FLOW LINE FOR PROPOSED DITCH
- PROPOSED DRAINAGE INLET
- PERIMETER EROSION BARRIER, 28000400
- PROPOSED UNDERDRAIN
- EXISTING STORM SEWER
- PROPOSED STORM SEWER
- WETLAND
- CULVERT INLET PROTECTION - STONE
  XX006722 - TEMPORARY AGGREGATE BERM - RIPRAP
  XX006723 - TEMPORARY AGGREGATE BERM - COURSE AGGREGATE
- INLET & PIPE PROTECTION, 28000500
- TEMPORARY DITCH CHECK, 28000305
- PERMANENT DITCH CHECK WITH 12" PIPE OUTLET
- INLET FILTERS, 28000510
- SEDIMENT BASIN, 28000200
- TEMPORARY EROSION CONTROL SEEDING, 28000250 AND MULCH, METHOD 2, 25100115
- WORK ZONE LIMITS
- TEMPORARY PAVEMENT
- STABILIZED CONSTRUCTION ENTRANCE, X0322671

NOTE:

ALL STORM SEWER AND PIPE CULVERTS BUILT ONLY TO STAGE 1 LIMITS SHALL BE PLUGGED AND BURIED, UNLESS NOTED TO DRAIN TEMPORARY DITCH OR FOR CONNECTION TO EXISTING SEWER OR CULVERT.

FILE NAME =	DESIGNED - AAF	REVISED -	benesch	STATE OF ILLINOIS DEPARTMENT OF TRANSPORTATION	TEMPORARY DRAINAGE AND EROSION CONTROL PLANS STAGE 1	F.A.P. RTE.	SECTION	COUNTY	TOTAL SHEETS / SHEET NO.
...\D162419-sht-EC-08-IL56_staging1-07.dgn	DRAWN - TMB	REVISED -				365	(57 & 58)WRS-2	DUPAGE	681 / 212
USER NAME = tblank	CHECKED - RMT	REVISED -						CONTRACT NO. 62419	
PLOT DATE = 12/7/2010	DATE - 12/6/10	REVISED -			SCALE: 1"=50' / SHEET NO. 8 OF 36 SHEETS / STA. 333+00 TO STA. 348+00			ILLINOIS FED. AID PROJECT	