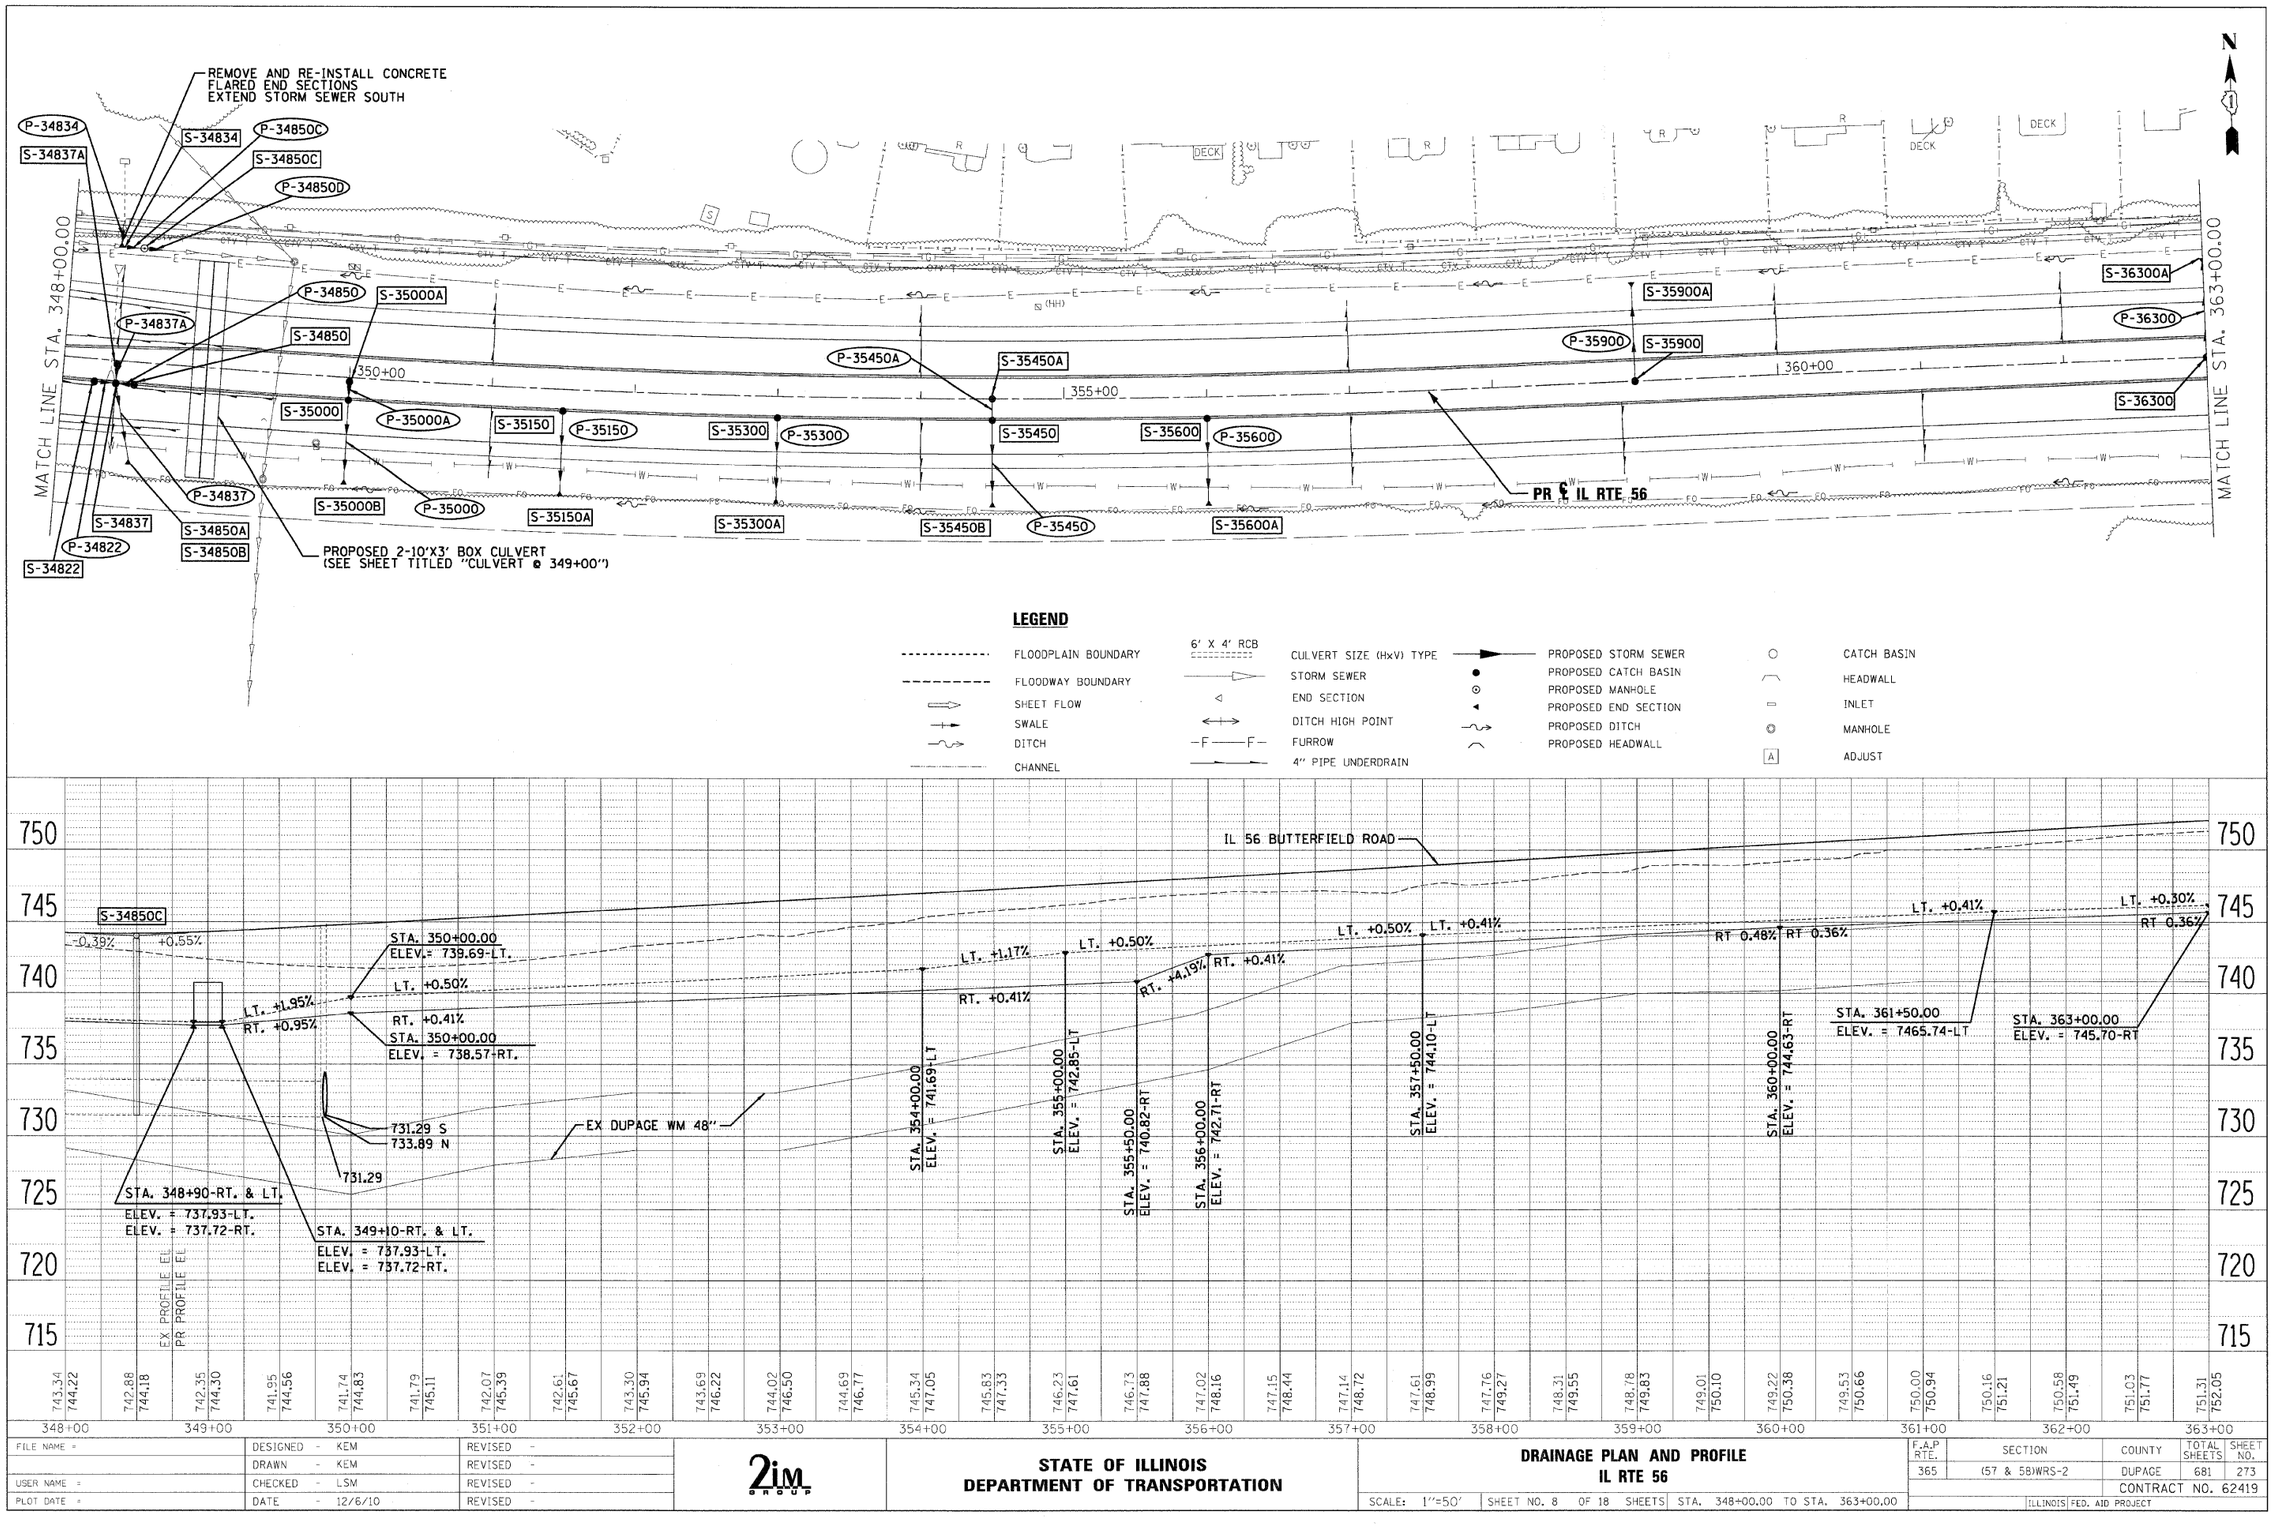

FILE NAME =	DESIGNED - KEM	REVISED -
	DRAWN - KEM	REVISED -
USER NAME =	CHECKED - LSM	REVISED -
PLOT DATE =	DATE - 12/6/10	REVISED -

2IM GROUP

STATE OF ILLINOIS
DEPARTMENT OF TRANSPORTATION

DRAINAGE PLAN AND PROFILE
IL RTE 56

SCALE: 1"=50' | SHEET NO. 8 OF 18 SHEETS | STA. 348+00.00 TO STA. 363+00.00

F.A.P RTE.	SECTION	COUNTY	TOTAL SHEETS	SHEET NO.
365	(57 & 58)WRS-2	DUPAGE	681	273
		CONTRACT NO. 62419		
		ILLINOIS FED. AID PROJECT		