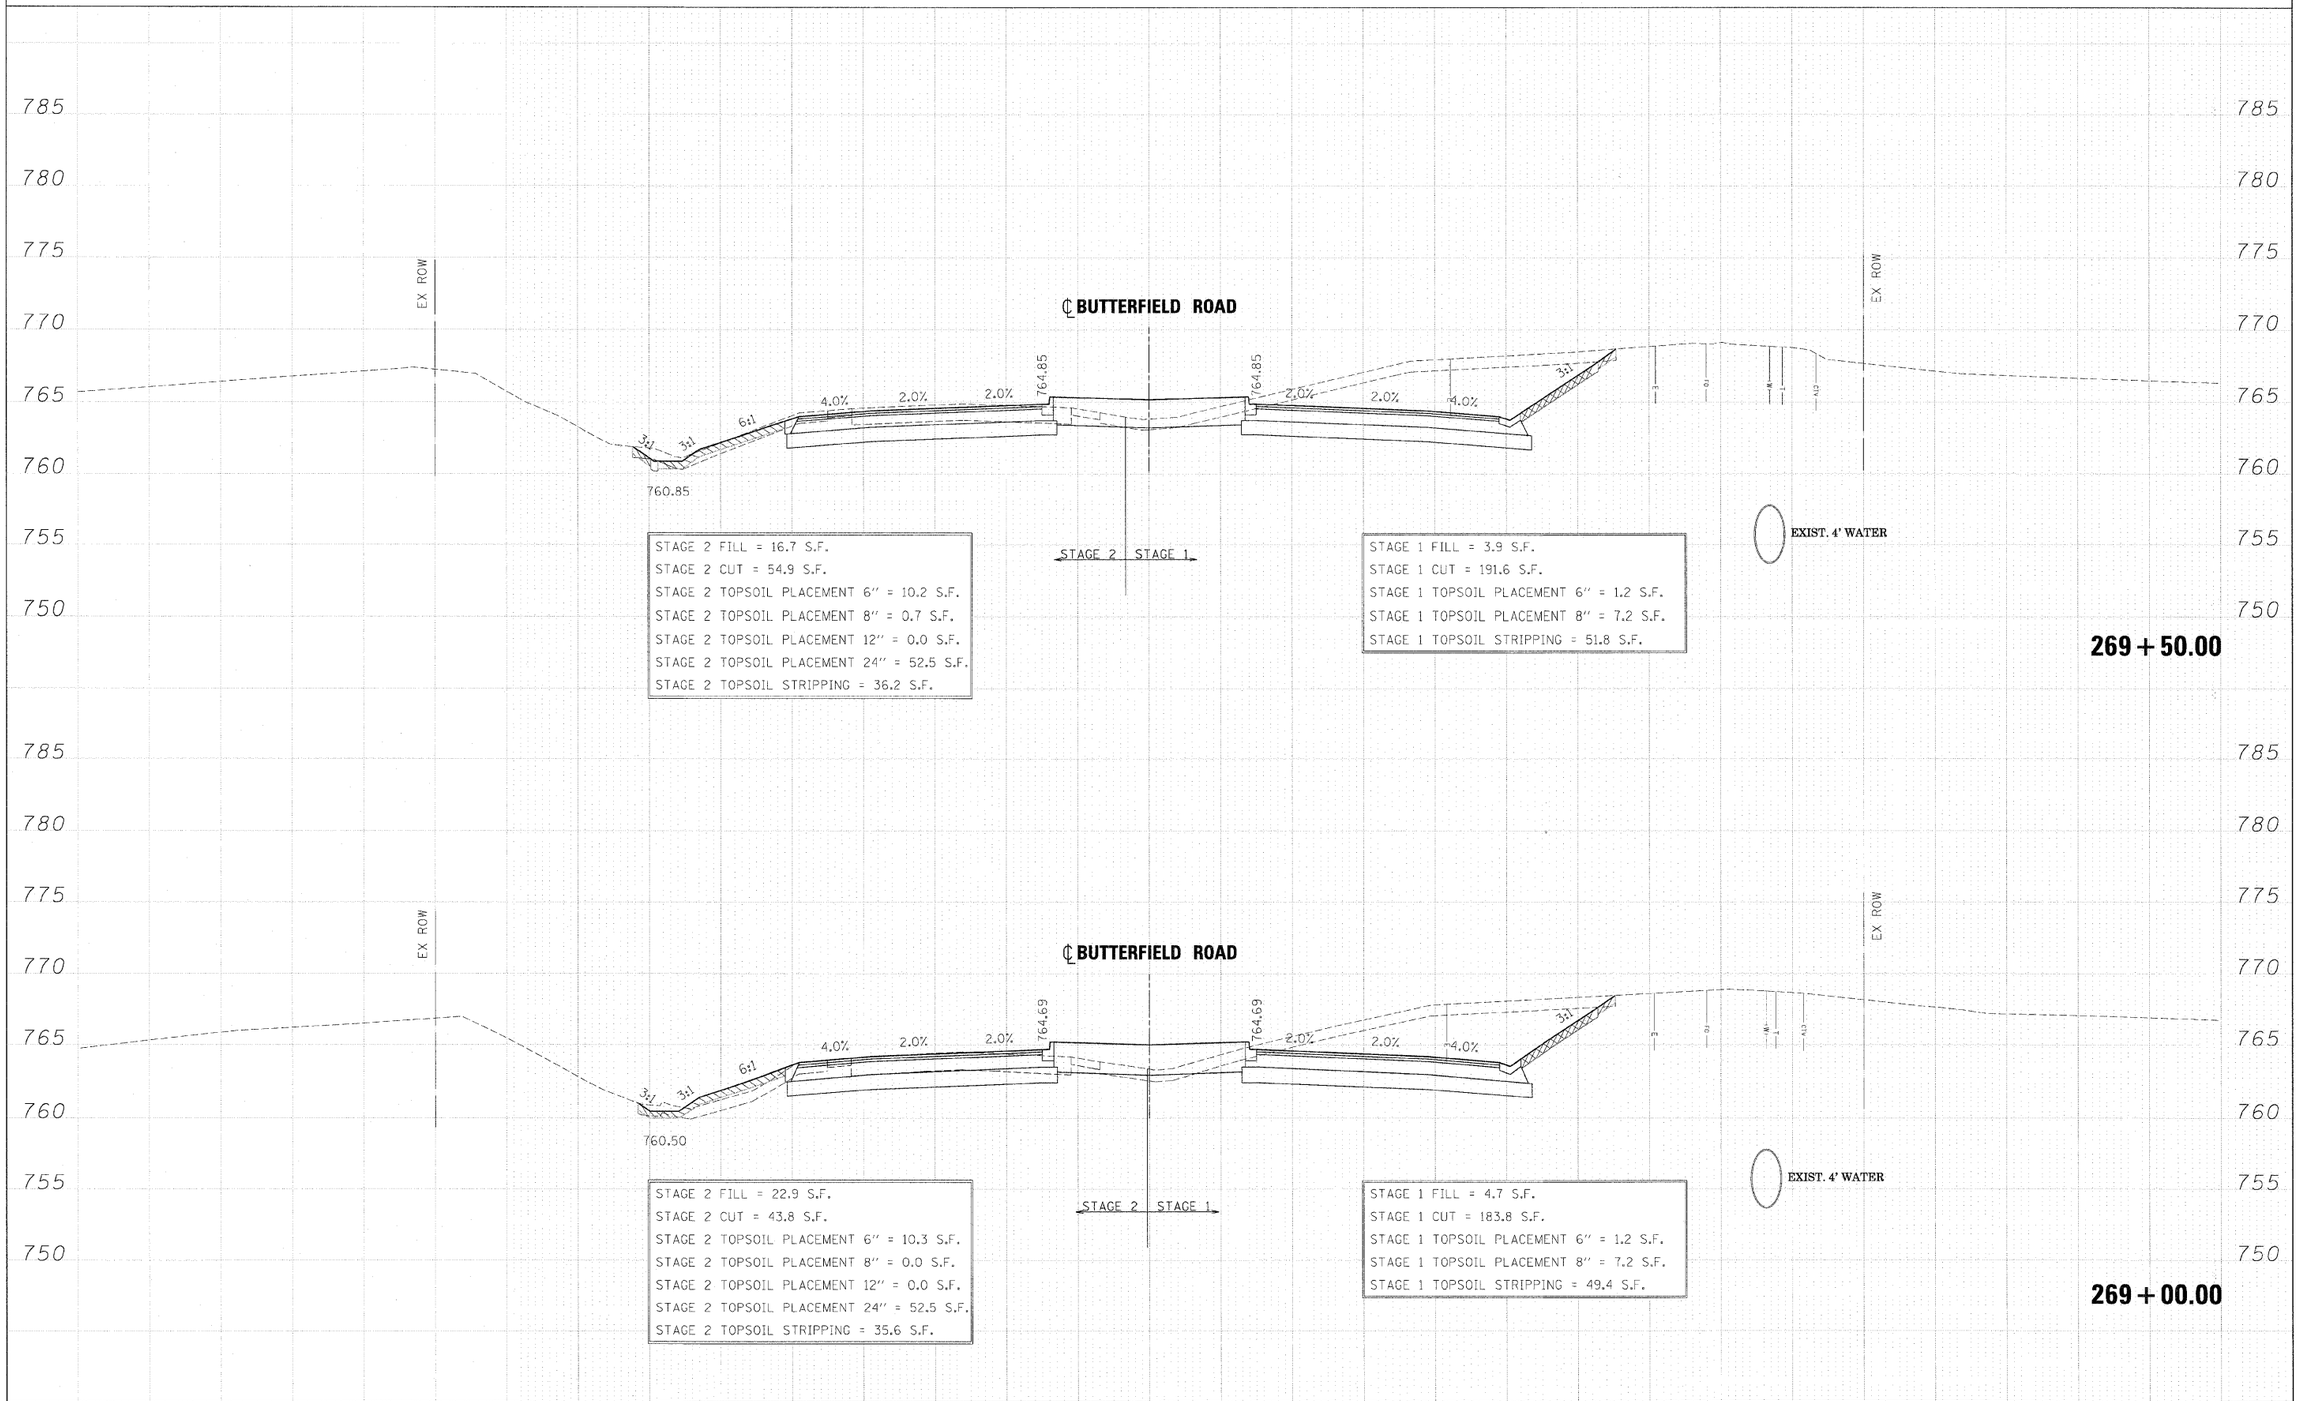

STAGE 2 FILL = 16.7 S.F.
STAGE 2 CUT = 54.9 S.F.
STAGE 2 TOPSOIL PLACEMENT 6" = 10.2 S.F.
STAGE 2 TOPSOIL PLACEMENT 8" = 0.7 S.F.
STAGE 2 TOPSOIL PLACEMENT 12" = 0.0 S.F.
STAGE 2 TOPSOIL PLACEMENT 24" = 52.5 S.F.
STAGE 2 TOPSOIL STRIPPING = 36.2 S.F.

STAGE 1 FILL = 3.9 S.F.
STAGE 1 CUT = 191.6 S.F.
STAGE 1 TOPSOIL PLACEMENT 6" = 1.2 S.F.
STAGE 1 TOPSOIL PLACEMENT 8" = 7.2 S.F.
STAGE 1 TOPSOIL STRIPPING = 51.8 S.F.

STAGE 2 FILL = 22.9 S.F.
STAGE 2 CUT = 43.8 S.F.
STAGE 2 TOPSOIL PLACEMENT 6" = 10.3 S.F.
STAGE 2 TOPSOIL PLACEMENT 8" = 0.0 S.F.
STAGE 2 TOPSOIL PLACEMENT 12" = 0.0 S.F.
STAGE 2 TOPSOIL PLACEMENT 24" = 52.5 S.F.
STAGE 2 TOPSOIL STRIPPING = 35.6 S.F.

STAGE 1 FILL = 4.7 S.F.
STAGE 1 CUT = 183.8 S.F.
STAGE 1 TOPSOIL PLACEMENT 6" = 1.2 S.F.
STAGE 1 TOPSOIL PLACEMENT 8" = 7.2 S.F.
STAGE 1 TOPSOIL STRIPPING = 49.4 S.F.

FINAL SURVEY	BY	DATE
SURVEYED		
PLOTTED		
TEMPLATE		
AREAS		
AREAS CHECKED		
NOTE BOOK NO.		

ORIGINAL SURVEY	BY	DATE
SURVEYED		
PLOTTED		
TEMPLATE		
AREAS		
AREAS CHECKED		
NOTE BOOK NO.		

FILE NAME = ...\D162419-XS_56.DGN	DESIGNED - JMM	REVISED -
	DRAWN - BMH	REVISED -
USER NAME = tblank	CHECKED - RMT	REVISED
PLOT DATE = 12/7/2010	DATE - 12/6/10	REVISED -

benesch

STATE OF ILLINOIS
DEPARTMENT OF TRANSPORTATION

CROSS SECTIONS – IL RTE 56

SCALE: | SHEET NO. 24 OF 189 SHEETS | STA. 269+00.00 TO STA. 269+50.00

F.A. RTE.	SECTION	COUNTY	TOTAL SHEETS	SHEET NO.
365	(57 & 58)WRS-2	DUPAGE	681	466

CONTRACT NO. 62419

ILLINOIS FED. AID PROJECT