FINAL SURVEY		BY	DATE
NOTE BOOK	SURVEYED		
	PLOTTED		
	TEMPLATE		
	AREAS		
NO.	AREAS CHECKED		

ORIGINAL SURVEY		BY	DATE
NOTE BOOK	SURVEYED		
	PLOTTED		
	TEMPLATE		
	AREAS		
NO.	AREAS CHECKED		

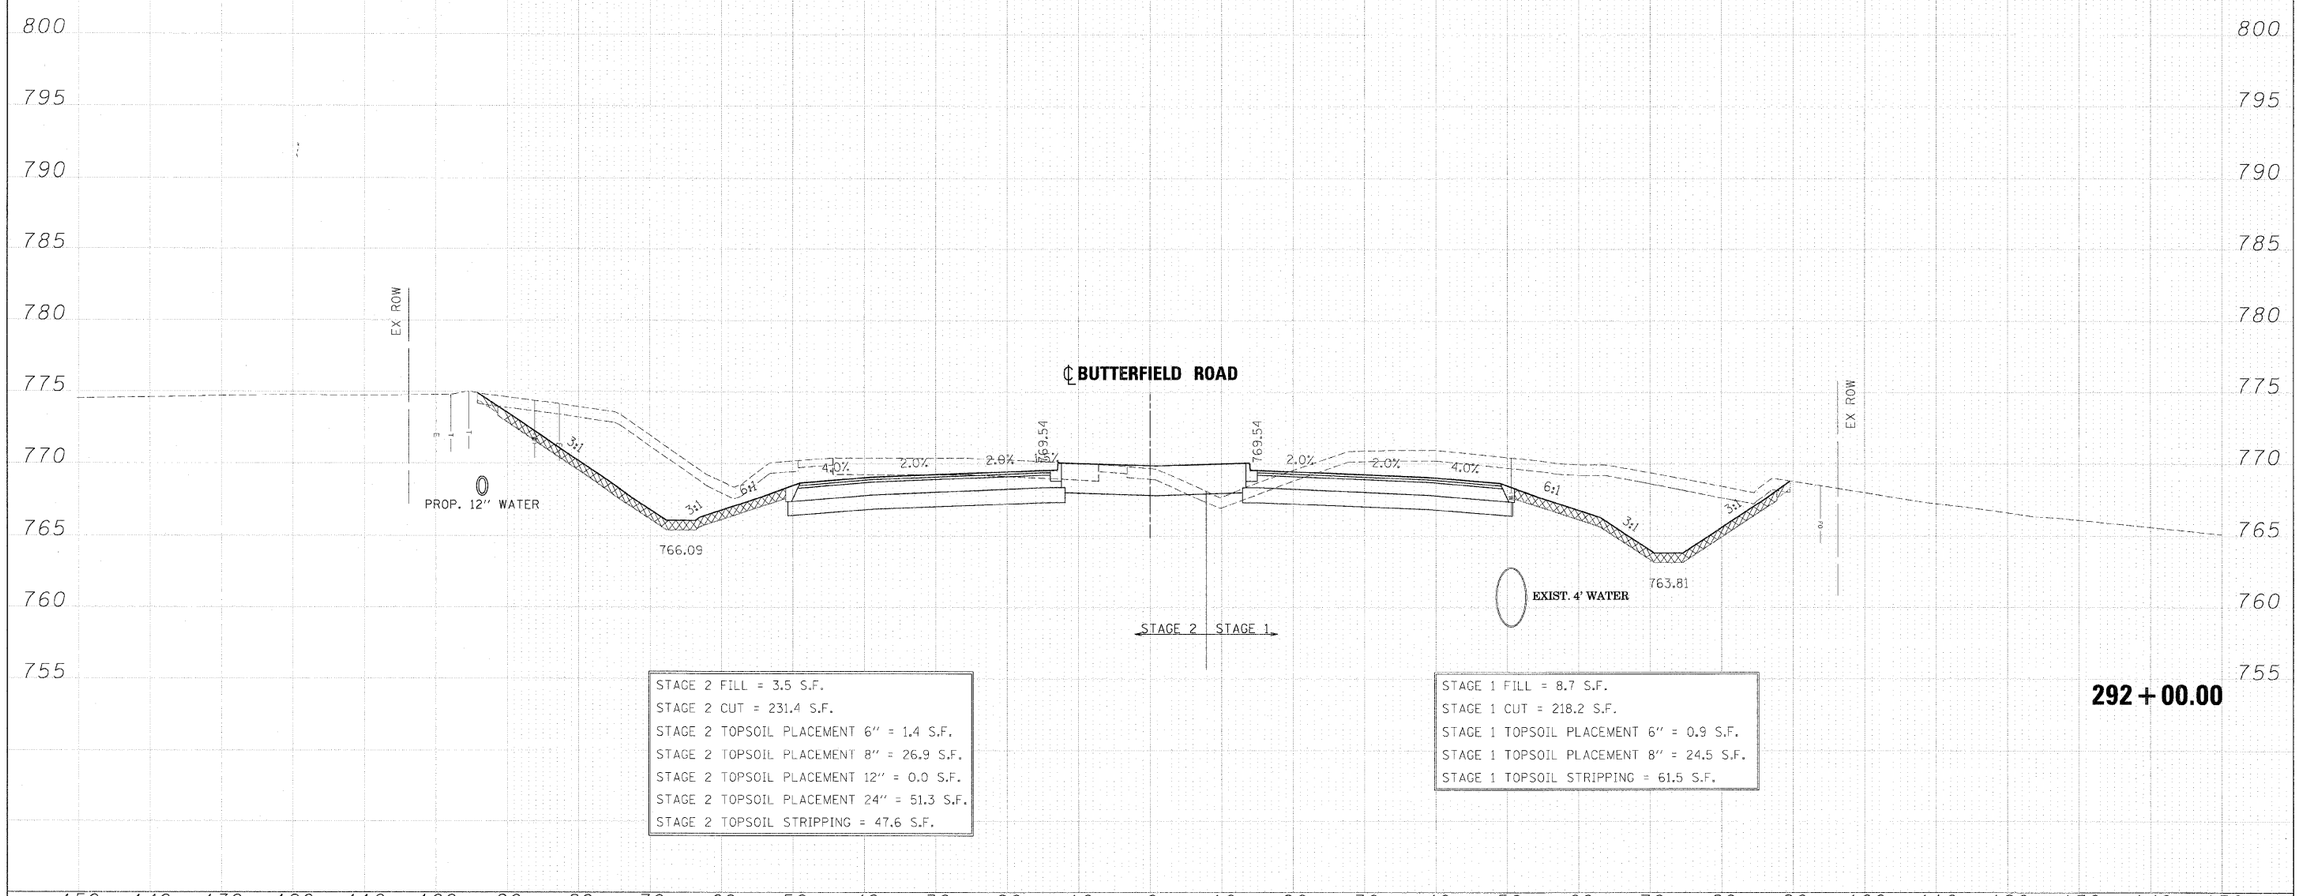

FILE NAME =	DESIGNED - JMM	REVISED -	
...\0162419-XS_56.DGN	DRAWN - BMH	REVISED -	
USER NAME = tblank	CHECKED - RMT	REVISED -	
PLOT DATE = 12/7/2010	DATE - 12/6/10	REVISED -	

benesch

STATE OF ILLINOIS
DEPARTMENT OF TRANSPORTATION

CROSS SECTIONS – IL RTE 56

SCALE: | SHEET NO. 51 OF 189 SHEETS | STA. 292+00.00 TO STA. 292+00.00

F.A. RTE.	SECTION	COUNTY	TOTAL SHEETS	SHEET NO.
365	(57 & 58)WRS-2	DUPAGE	681	493

CONTRACT NO. 62419

ILLINOIS FED. AID PROJECT